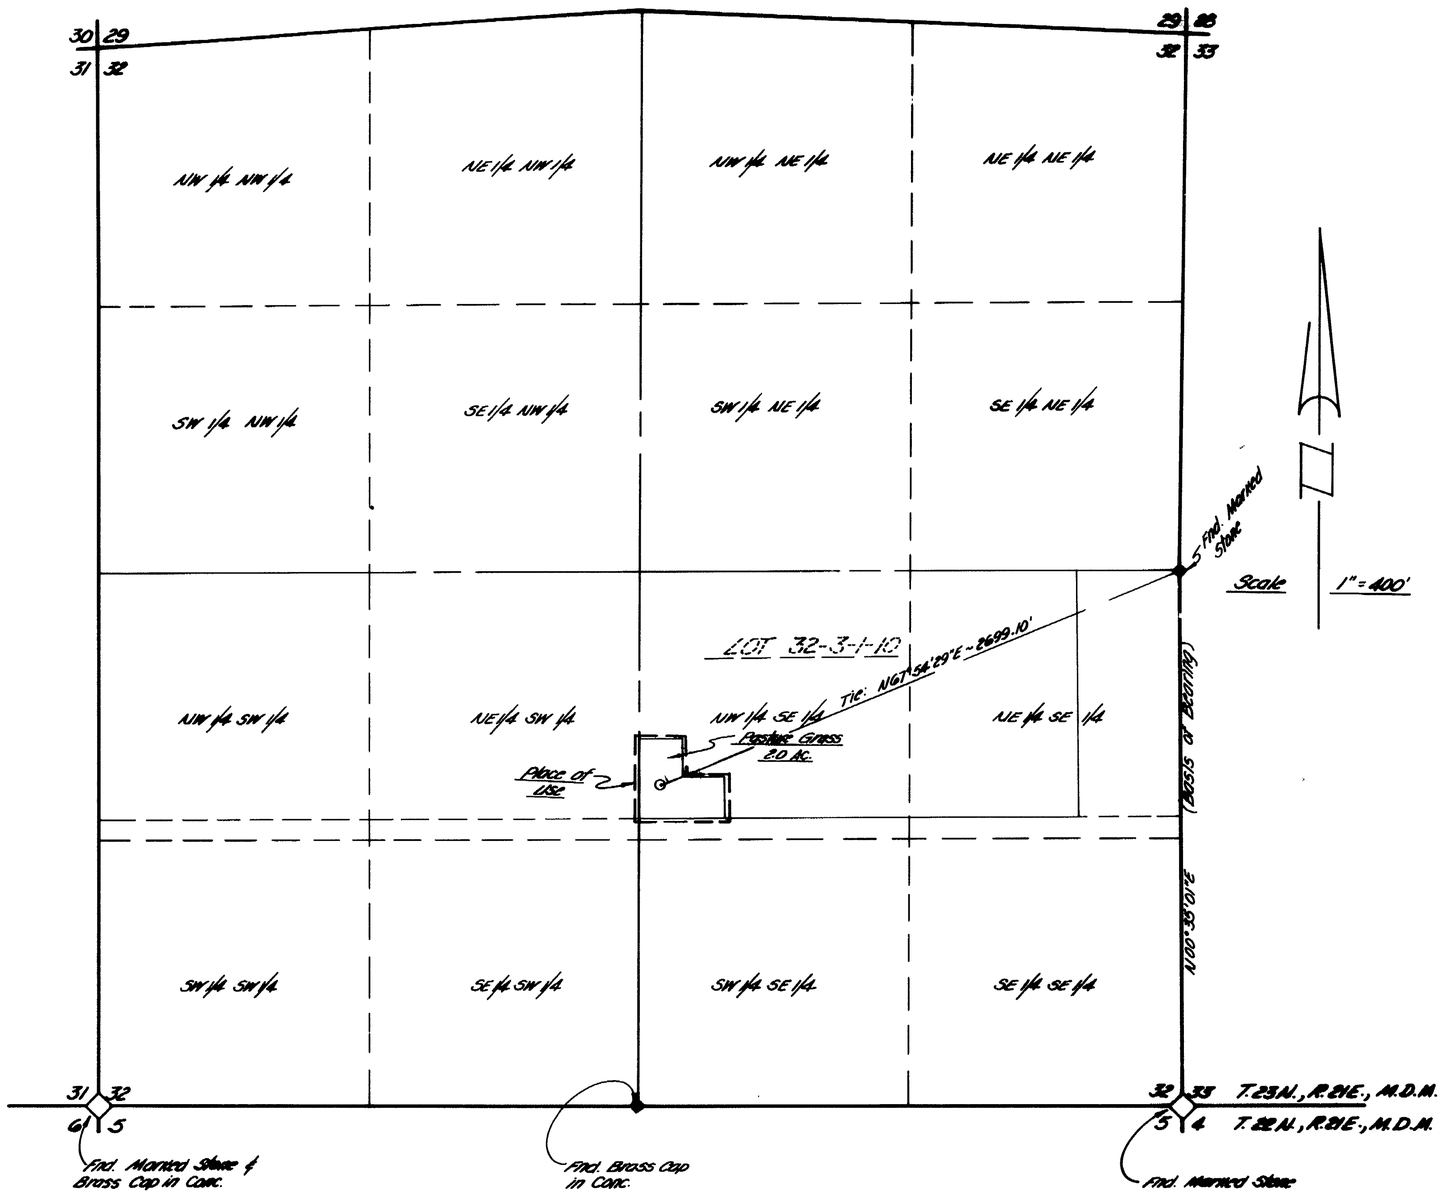

STATE OF NEVADA
COUNTY OF WASHOE

I, Thomas A. Foote, being first duly sworn, depose and say that this map, consisting of 1 sheet, has been correctly drawn to the designated scale from field notes of a survey made under my supervision and direction, between September 1976 December 1981; that it truly and correctly represents the proposed location and extent of the works used to divert water from an underground source in Washoe County, by M.C.O. Properties Inc. for irrigation purposes under Application Nos. 35486. That the point of diversion, the location, size of the diversion channel, location and description of all measuring devices, location and extent of lands owned or controlled by the applicant upon which water applied for under Application Nos. 35486 is used, together with the area and kind of culture in each 40-acre subdivision, and the location and names of all other works or streams which are crossed or connected with said works are fully and correctly designated thereon.

Thomas A. Foote — 594
Thomas A. Foote, Certificate No.

Subscribed and sworn to before me this 10th day of March, 1982
Notary Public in and for Washoe County, Nevada.

Lee H. Smithson
Notary Public

LEE H. SMITHSON
State of Nevada
Washoe County
My Commission Expires Dec. 10 1982

CULTURAL MAP TABULATION

SECTION	SUBDIVISION	T.___N.	R.___E.	CULTIVATED ACREAGE	DESCRIPTION OF CULTURE
32	NW 1/4 SE 1/4	23	21	2.0	Pasture Grass

'82 MAR 10 P1:49
RECEIVED
STATE ENGINEER'S OFFICE

CERTIFICATE NO. 10431 ISSUED 6/22/82

FILED
MAR 10 1982
STATE ENGINEER'S OFFICE

0 200 400 800 1200 1600
SCALE: 1" = 400'

BASIS OF BEARING:
Record of Survey, file #425179, filed on September 9, 1976 in the Office of the Washoe County Recorder, i.e., East Line of Section 32, T.23N., R.21E., M.D.M., N00°35'01"E.

MAP

TO ACCOMPANY PROOF OF BENEFICIAL USE
UNDER APPLICATION No.
35486
FOR IRRIGATION USE
BY M.C.O. PROPERTIES, INC.
FROM AN UNDERGROUND SOURCE

35486