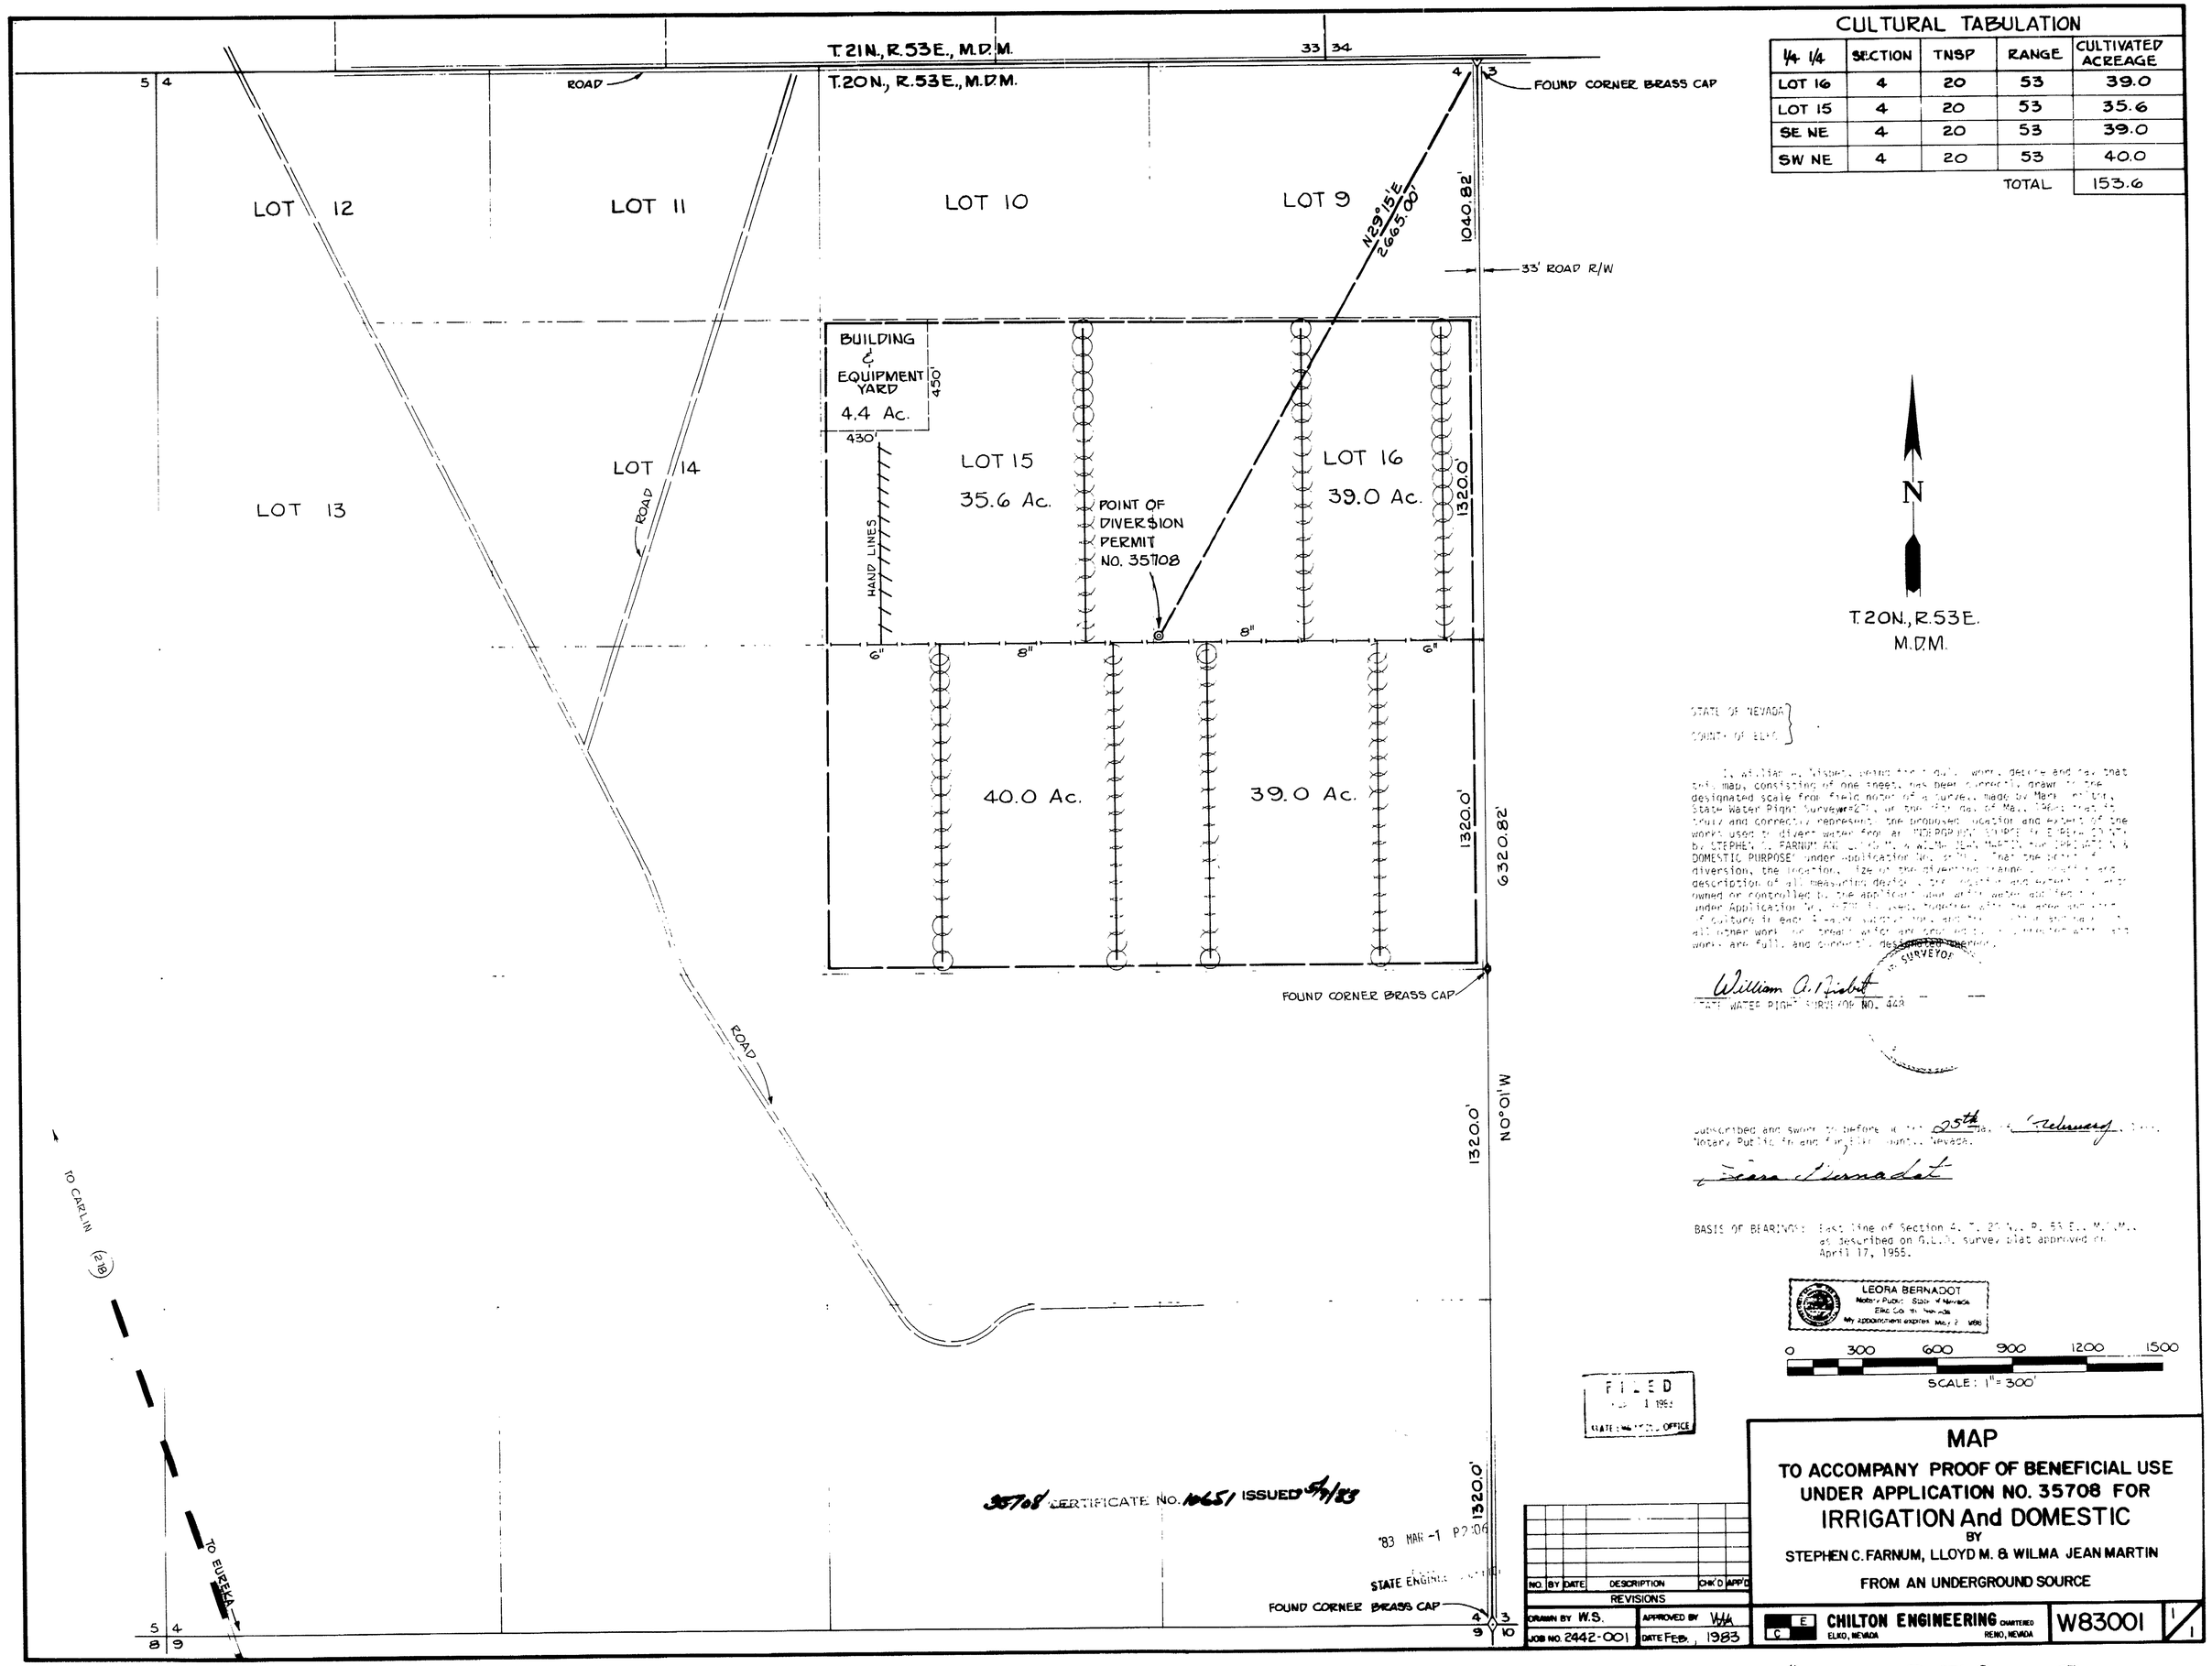

CULTURAL TABULATION

1/4 1/4	SECTION	TNSP	RANGE	CULTIVATED ACREAGE
LOT 16	4	20	53	39.0
LOT 15	4	20	53	35.6
SE NE	4	20	53	39.0
SW NE	4	20	53	40.0
			TOTAL	153.6

STATE OF NEVADA }
COUNTY OF ELKO }

I, William A. Fisher, being first duly sworn, depose and say that this map, consisting of one sheet, has been correctly drawn to the designated scale from field notes of a survey made by Mark Anthony, State Water Right Surveyor 428, on the 4th day of May, 1982 and that it truly and correctly represents the proposed location and extent of the works used to divert water from an UNDERGROUND SOURCE in Elko County by STEPHEN C. FARNUM AND LLOYD M. & WILMA JEAN MARTIN for IRRIGATION & DOMESTIC PURPOSE under application No. 35708. That the point of diversion, the location, size of the diversion channel, [illegible] and description of all measuring devices, the location and extent of lands owned or controlled by the applicant upon which water will be used under Application No. 35708 is shown hereon, together with the area and [illegible] of culture in each [illegible] and the [illegible] all other work for proper water and conveyance [illegible] water and works are full, and correctly described hereon.

William A. Fisher
STATE WATER RIGHT SURVEYOR NO. 428

Subscribed and sworn to before me this 25th day of February, 1983.
Notary Public in and for Elko County, Nevada.

Leora Bernadot

BASIS OF BEARINGS: East line of Section 4, T. 20 N., R. 53 E., M.D.M., as described on G.L.O. survey plat approved on April 17, 1955.

LEORA BERNADOT
Notary Public State of Nevada
Elko County
My appointment expires May 2, 1986

NO.	BY	DATE	DESCRIPTION	CHK'D	APP'D

REVISIONS

DRAWN BY W.S. | APPROVED BY WAF
JOB NO. 2442-001 | DATE FEB., 1983

MAP

TO ACCOMPANY PROOF OF BENEFICIAL USE UNDER APPLICATION NO. 35708 FOR IRRIGATION And DOMESTIC

BY

STEPHEN C. FARNUM, LLOYD M. & WILMA JEAN MARTIN

FROM AN UNDERGROUND SOURCE

CHILTON ENGINEERING CHARTERED
ELKO, NEVADA — RENO, NEVADA

W83001 | 1/1

35708