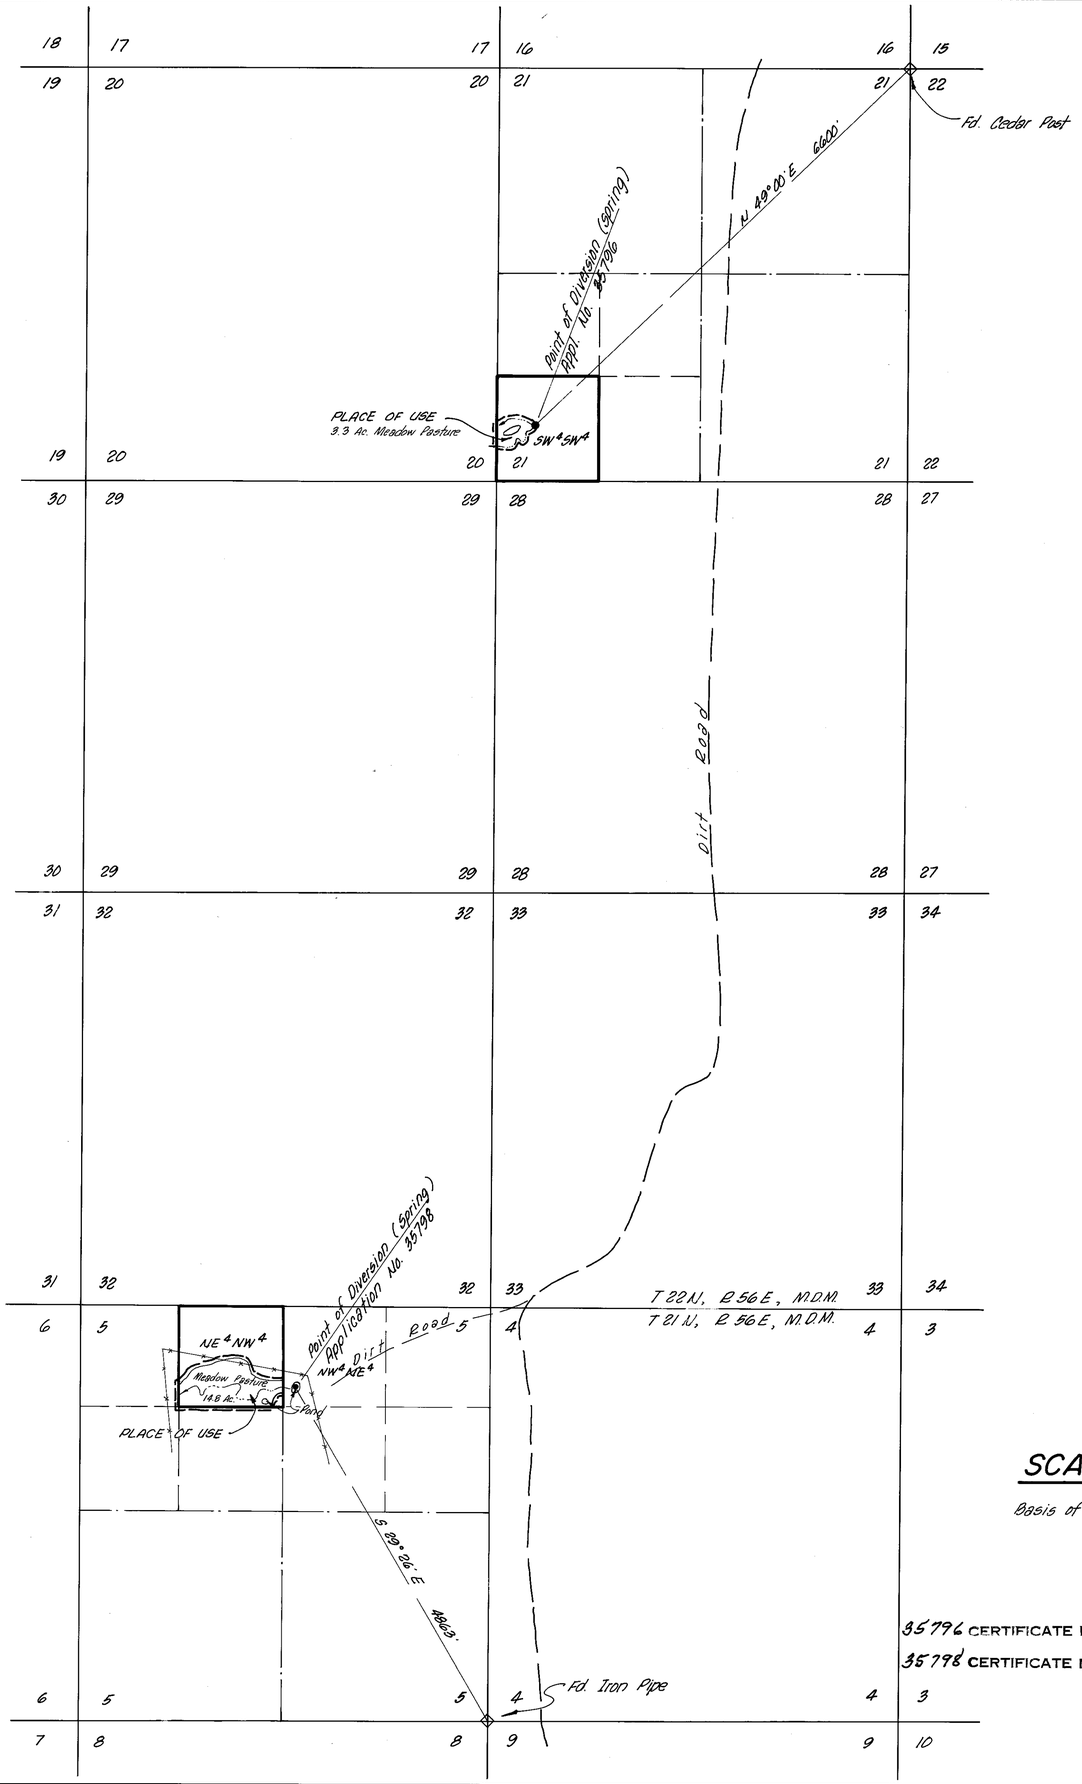

SECTION	SUBDIVISION	TOWNSHIP	RANGE	CULTIVATED ACREAGE	DESCRIPTION OF CULTURE	
21	SW¼ SW¼	22 N.	56 E	3.3	Meadow Pasture	No. 35796
5	NE¼ NW¼	21 N.	56 E	14.8	Meadow Pasture	No. 35798

State of Nevada
County of Washoe S.S.

I, E. P. Osgood, Jr. being first duly sworn, depose and say that this map, consisting of one sheet, has been correctly drawn to the designated scale from field notes of a survey made by me or under my supervision on October 19, 1983; that it truly and correctly represents the location and extent of the works used to divert water from unnamed springs in White Pine County, by Stone Machinery Company for irrigation purposes under Application No. 35796 & 35798. That the point of diversion, the location, size of the diverting channel, location and description of all measuring devices, the location and extent of the lands owned or controlled by the applicant upon which water applied for under Application No. 35796 & 35798 is used, together with the area and kind of culture in each 40 acre subdivision, and the location and names of all other works or streams which are crossed by or connected with said works are fully and correctly designated thereon.

E. P. Osgood Jr.
E. P. Osgood Jr. (St. Wtr. Rt. Surveyor 294)

Subscribed and sworn to before me this 20th day of January 1984. Notary Public in and for Washoe County, Nevada.

Marvin Hamrick
Notary Public

MARVIN HAMRICK
Notary Public - State of Nevada
Washoe County
My Appointment Expires May 8, 1985

N

SCALE 1" = 1000'

Basis of Bearings: Magnetic Variation = 17°30' E

0 500 1000 2000 3000 4000

35796 CERTIFICATE No. 11625 ISSUED 12/29/86
35798 CERTIFICATE No. 11626 ISSUED 12/29/86

FILED
JAN 25 1984
STATE ENGINEER'S OFFICE

MAP TO ACCOMPANY
PROOF OF BENEFICIAL USE
UNDER APPLICATION NO. 35796 & 35798
BY

STONE MACHINERY CO.

FROM UNNAMED SPRING
WHITE PINE CO. NEVADA

E. P. OSGOOD, JR., ST. WTR. RT. SUR. NO. 294

35798 35796