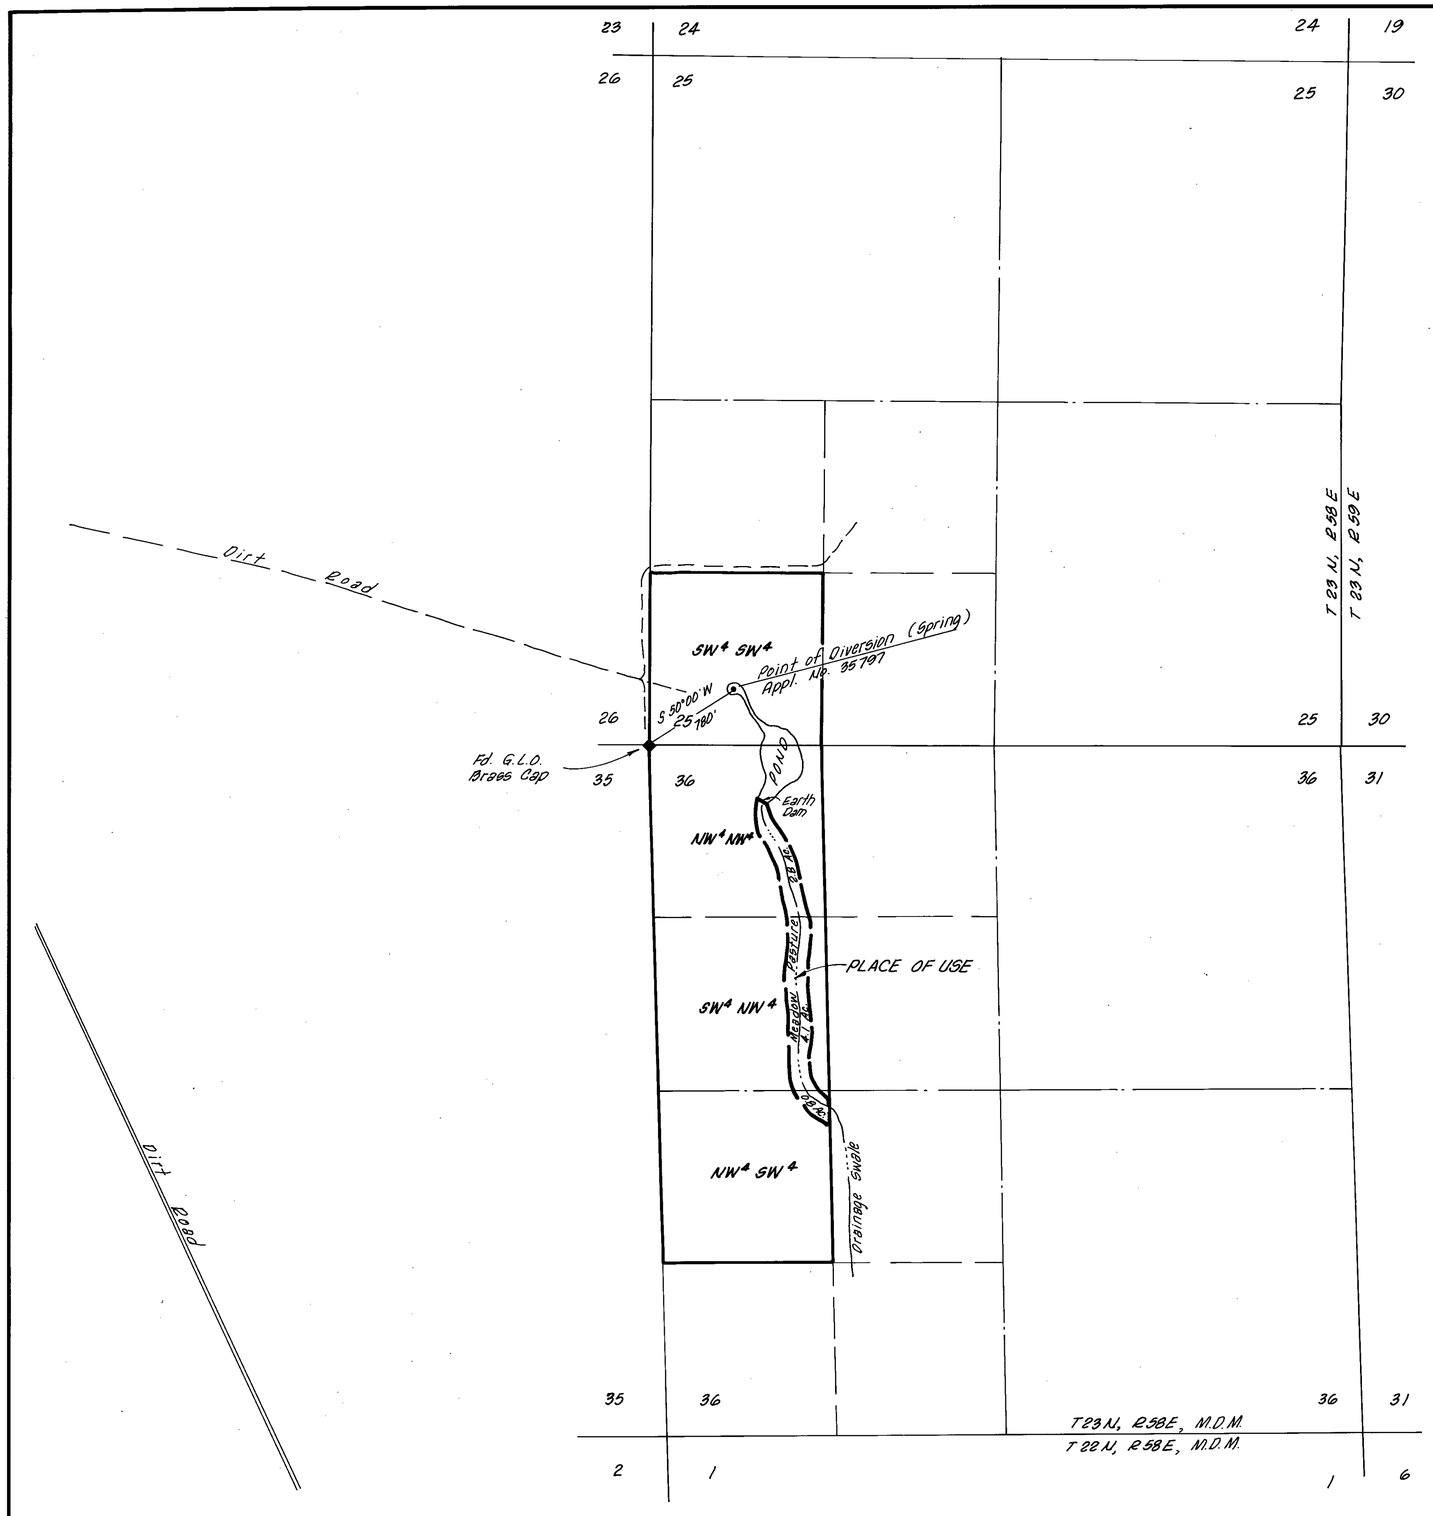

State of Nevada
County of Washoe S.S.

I, E. P. Osgood Jr. being first duly sworn, depose and say that this map, consisting of one sheet, has been correctly drawn to the designated scale from field notes of a survey made by me or under my supervision on October 20, 1983; that it truly and correctly represents the location and extent of the works used to divert water from unnamed spring in White Pine County by Stone Machinery Co. for irrigation purposes under Application No. 35797. That the point of diversion, the location, size of the diverting channel, location and description of all measuring devices, the location and extent of lands owned or controlled by the applicant upon which water applied for under Application No. 35797 is used, together with the area and kind of culture in each 40 acre subdivision, and the location and names of all other works or streams which are crossed by or connected with said works are fully and correctly designated thereon.

E. P. Osgood Jr.
E. P. Osgood Jr. (St. Wtr. Rt. Surveyor 294)

Subscribed and sworn to before me this 19th day of January, 1984.
Notary Public in and for Washoe County, Nevada

Marvin Hamrick
Notary Public

MARVIN HAMRICK
Notary Public - State of Nevada
Washoe County
My Appointment Expires May 8, 1985

CERTIFICATE No. 11603 ISSUED 11/4/86

SCALE 1" = 600'

Basis of Bearings: Magnetic Variation = 17° E.

0 500 1000 2000 3000

SECTION	SUBD.	TOWNSHIP	RANGE	CULTIVATED ACREAGE	DESCRIPTION OF CULTURE
36	NW4 NW4	23 N	58 E	2.8	Meadow Pasture
36	SW4 NW4	23 N	58 E	4.1	" "
36	NW4 SW4	23 N	58 E	0.8	" "
			Total	7.7 Ac.	

STATE ...

FILED
JAN 25 1984
STATE ENGINEER'S OFFICE

MAP TO ACCOMPANY
PROOF OF BENEFICIAL USE
UNDER APPLICATION NO. 35797
BY

STONE MACHINERY CO.

FROM UNNAMED SPRING
WHITE PINE COUNTY NEVADA

E.P. OSGOOD, JR., ST. WTR. RT. SUR. NO. 294

35797