NW1/4NE1/4 Of Section 11

T.41N.,R.39E.
M.D.B.&M.

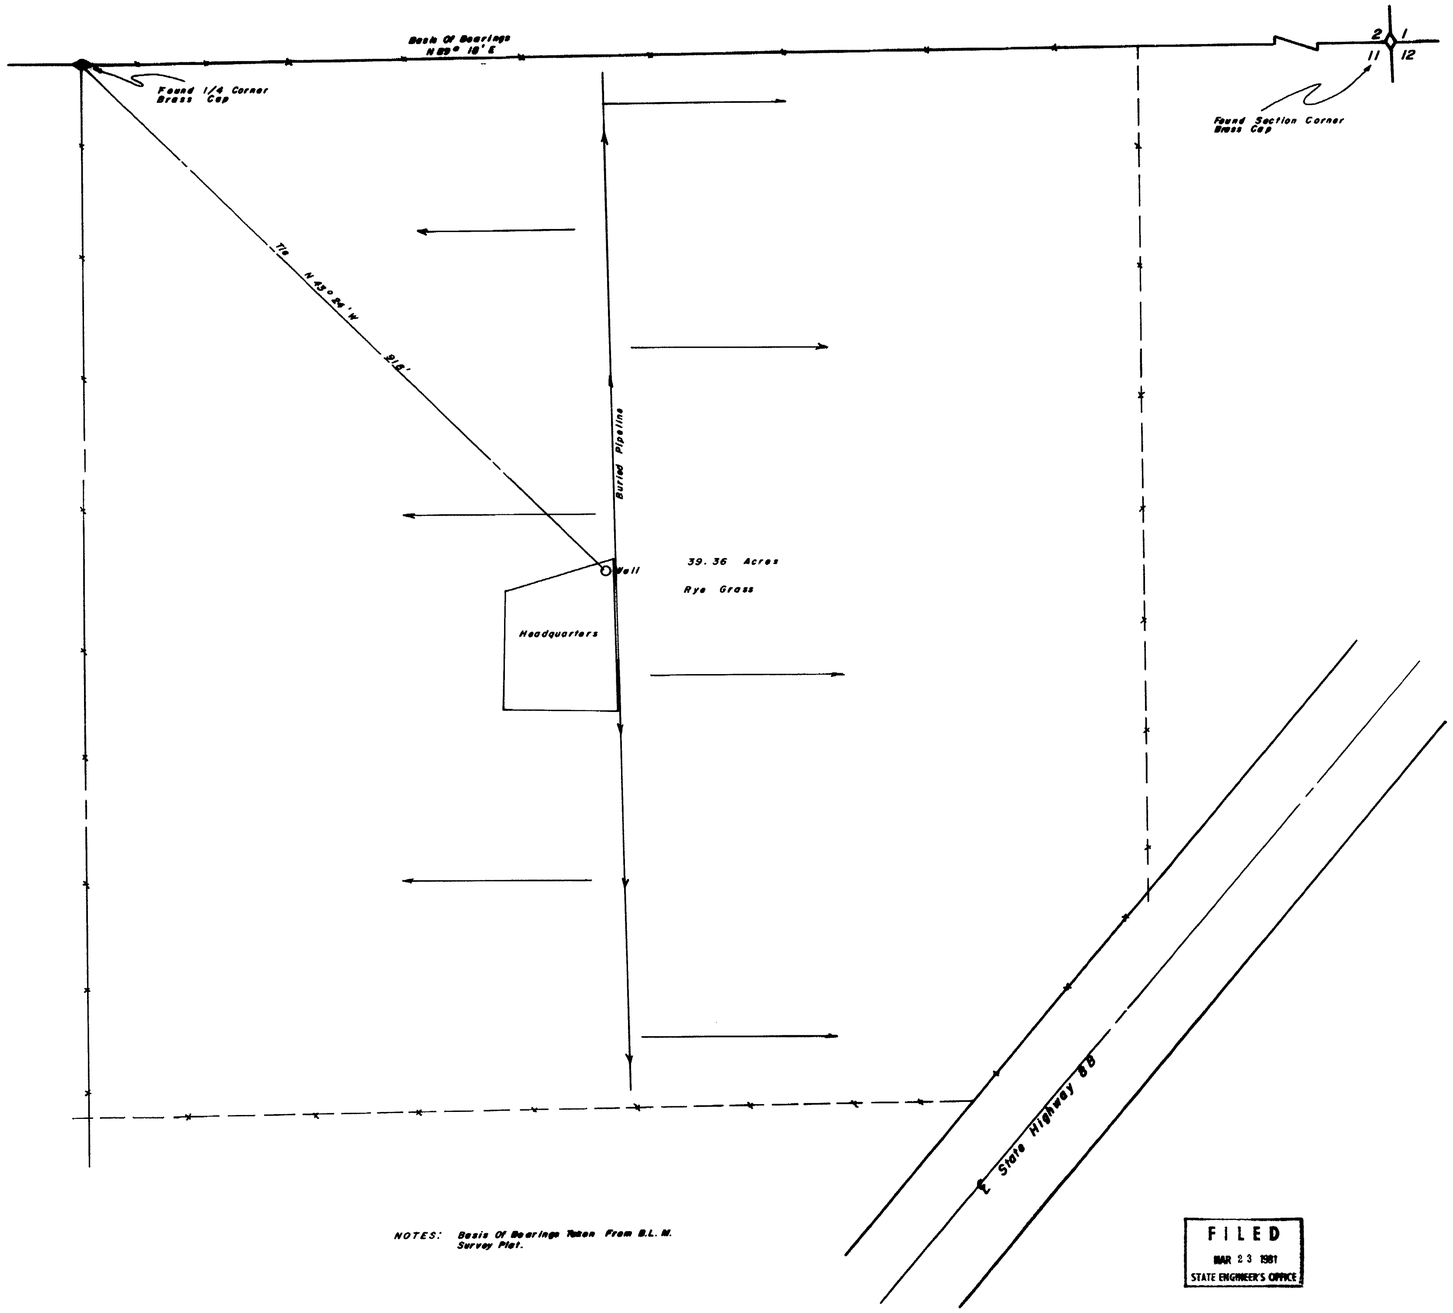

NOTES: Basis Of Bearings Taken From B.L.M. Survey Plat.

FILED
MAR 23 1981
STATE ENGINEER'S OFFICE

Cultural Map Tabulation

Section	Subdivision	Township	Range	Acreage	Culture
11	NW1/4 NE1/4	T.41 N.	R.39 E.	39.36	Rye Grass
			TOTAL:	39.36	

State of Nevada
County of Humboldt } S.S.

I, John H. Milton III, being first duly sworn, depose and say that this map, consisting of one sheets, numbered from 1 to 1, inclusive, has been correctly drawn to the designated scale from field notes of a survey made by me, (or under my supervision and direction) between the 12th day of August, and the 12th day of August 1980; that it truly and correctly represents the location and extent of the works used to divert water from underground, in Humboldt County, by Richard F. Gavica for irrigation purposes under Application No. 35915. That the point of diversion, the location and size of the diverting channel, location and description of all measuring devices, the location and extent of lands owned or controlled by the applicant upon which water applied for under Application No. 35915 is used, together with the area and kind of culture in each 40-acre subdivision, and the location and names of all other works or streams which are crossed by or connected with said works are fully and correctly designated thereon.

State Water Right Surveyor No. 573

Subscribed and sworn to before me this 20th day of March, 1981.

Dolores Crawford
Notary Public

DOLORES CRAWFORD
NOTARY PUBLIC
Humboldt Co. Nevada
My Appointment Expires
July 10, 1983

Scale 1" = 100'

100 0 100 200 300 400

CERTIFICATE No. 9955 ISSUED 4-8-82

1981 MAR 23 PM 2 05

Map
To Accompany Proof Of Beneficial Use
Under Application No. 35915
By Richard F. Gavica
For Irrigation & Domestic Purposes

Desert Mountain Surveying Company
146 West Second Street
Winnemucca, Nevada 89445

Humboldt County Nevada

35915