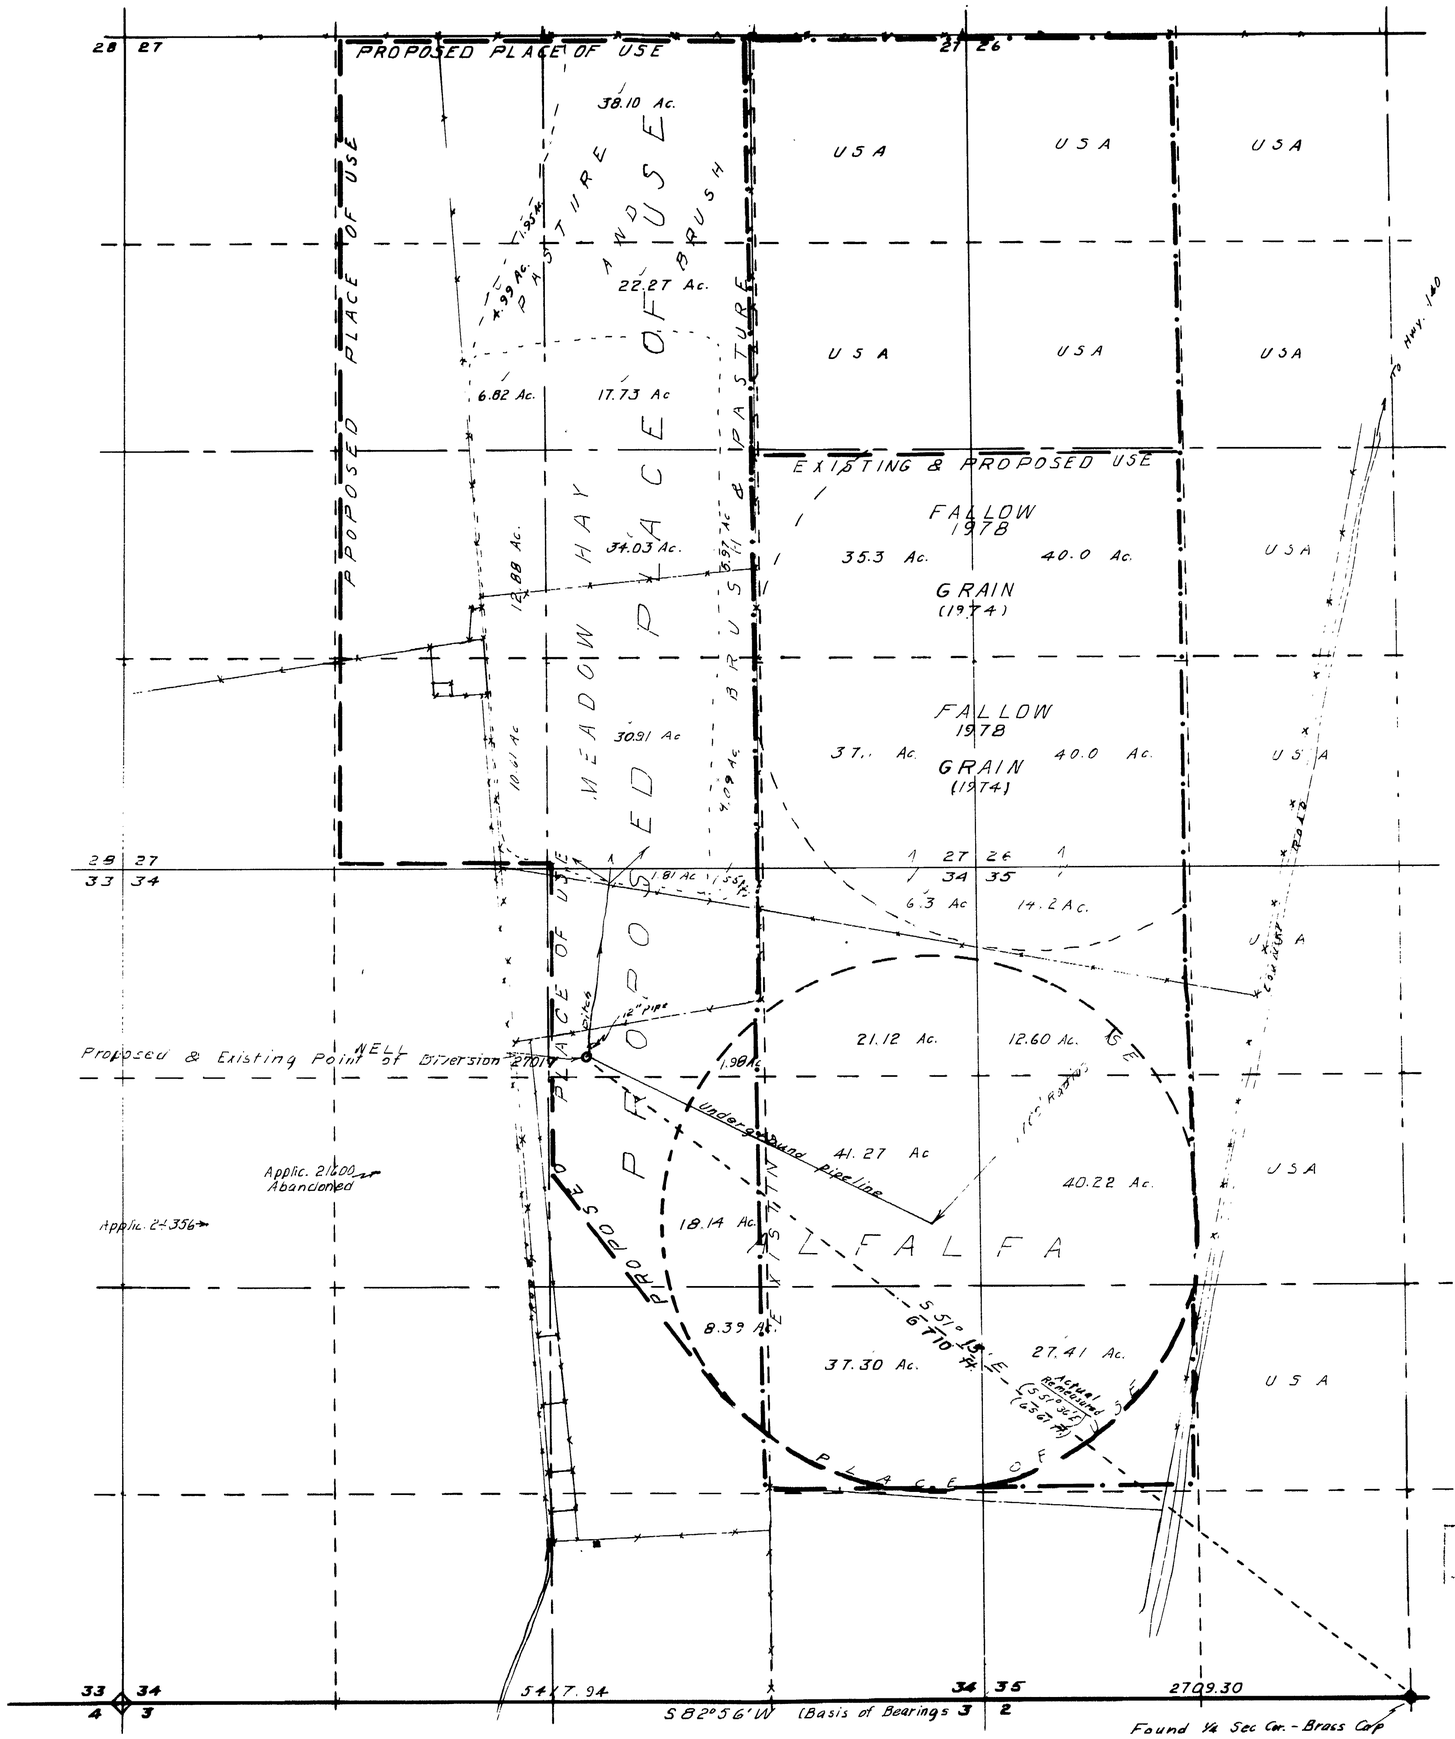

Section	Subdivision	Township	Range	Acres	Culture
34	NE¼ NE¼	43 N	28 E	21.12	Alfalfa
"	SE¼ NE¼	"	"	41.27	"
"	NE¼ SE¼	"	"	37.30	"
35	NW¼ NW¼	"	"	12.60	"
"	SW¼ NW¼	"	"	40.22	"
"	NW¼ SW¼	"	"	27.41	"
34	NE¼ NE¼	"	"	6.3	Grain
35	NW¼ NW¼	"	"	14.2	(1974 Present Fallow)
27	NE¼ SE¼	"	"	35.3	"
"	SE¼ SE¼	"	"	37.1	"
26	NW¼ SW¼	"	"	40.0	"
"	SW¼ SW¼	"	"	40.0	"
35	NW¼ NE¼	"	"	1.81	Meadow Hay
"	" "	"	"	1.55	Pasture
27	NE¼ NW¼	"	"	1.95	"
"	NW¼ NE¼	"	"	38.10	"
"	SW¼ NE¼	"	"	22.27	"
"	" "	"	"	17.73	Meadow Hay
"	NW¼ SE¼	"	"	34.03	" "
"	SW¼ SE¼	"	"	5.97	Pasture
"	" "	"	"	9.09	"
"	" "	"	"	30.91	Meadow Hay
"	SE¼ SW¼	"	"	10.61	" "
"	NE¼ SW¼	"	"	12.88	" "
"	SE¼ NW¼	"	"	6.82	" "
"	" "	"	"	4.93	Pasture
	Total			551.53	

STATE OF NEVADA
COUNTY OF HUMBOLDT

A. F. Caldwell, being first duly sworn, depose and say that this map, consisting of 1 sheets, has been correctly drawn to the designated scale from field notes of a survey made by me (or under my supervision and direction) ON THE 7TH DAY OF AUG. 1974 & 4TH DAY OCT. 1978, that it truly and correctly represents the location and extent of the works used to divert water from UNDERGROUND in HUMBOLDT County by WILLIAM J. PENDOLA for IRRIGATION purposes under Application No. 27017. That the point of diversion, the location, size of the diverting channel, location and description of all measuring devices, location and extent of lands owned or controlled by the applicant upon which water applied for under Application No. 27017 is used, together with the area and kind of culture in each 40-acre subdivision, and the location and names of all other works or streams which are crossed by or connected with said works are fully and correctly designated thereon.

State Water Right Surveyor No. 276

Sept. 1978

Subscribed and sworn to before me this 16th day of October, 1978

Scale 1" = 566'

300 0 500 1000 1500 2000

36030

MAP TO ACCOMPANY PROOF & APPLICATION TO CHANGE THE PLACE OF USE OF BENEFICIAL USE

APPLICATION NO 27017

BY WILLIAM J. PENDOLA

FROM UNDERGROUND

IN HUMBOLDT COUNTY, NEVADA

36030