SECTION	SUBDIVISION	TWSP.	RANGE	CULTIVATED ACREAGE	DESCRIPTION OF CULTURE
15	N.E. 1/4, S.W. 1/4	4 S.	36 E	40 Ac.	Barley
15	S.E. 1/4, S.W. 1/4	"	"	40 Ac.	Barley
15	S.W. 1/4, S.W. 1/4	"	"	9 Ac.	Permanent Pasture
15	S.W. 1/4, S.W. 1/4	"	"	9 Ac.	Winter wheat
15	S.W. 1/4, S.W. 1/4	"	"	21 Ac.	Alfalfa
15	N.W. 1/4, S.W. 1/4	"	"	21 Ac.	Winter Wheat
15	N.W. 1/4, S.W. 1/4	"	"	19 Ac.	Permanent Pasture
16	N.W. 1/4, S.E. 1/4	"	"	40 Ac.	Alfalfa
16	N.E. 1/4, S.E. 1/4	"	"	40 Ac.	Alfalfa
16	S.E. 1/4, S.E. 1/4	"	"	40 Ac.	Alfalfa
16	S.W. 1/4, S.E. 1/4	"	"	40 Ac.	Alfalfa
				319 Total Ac.	

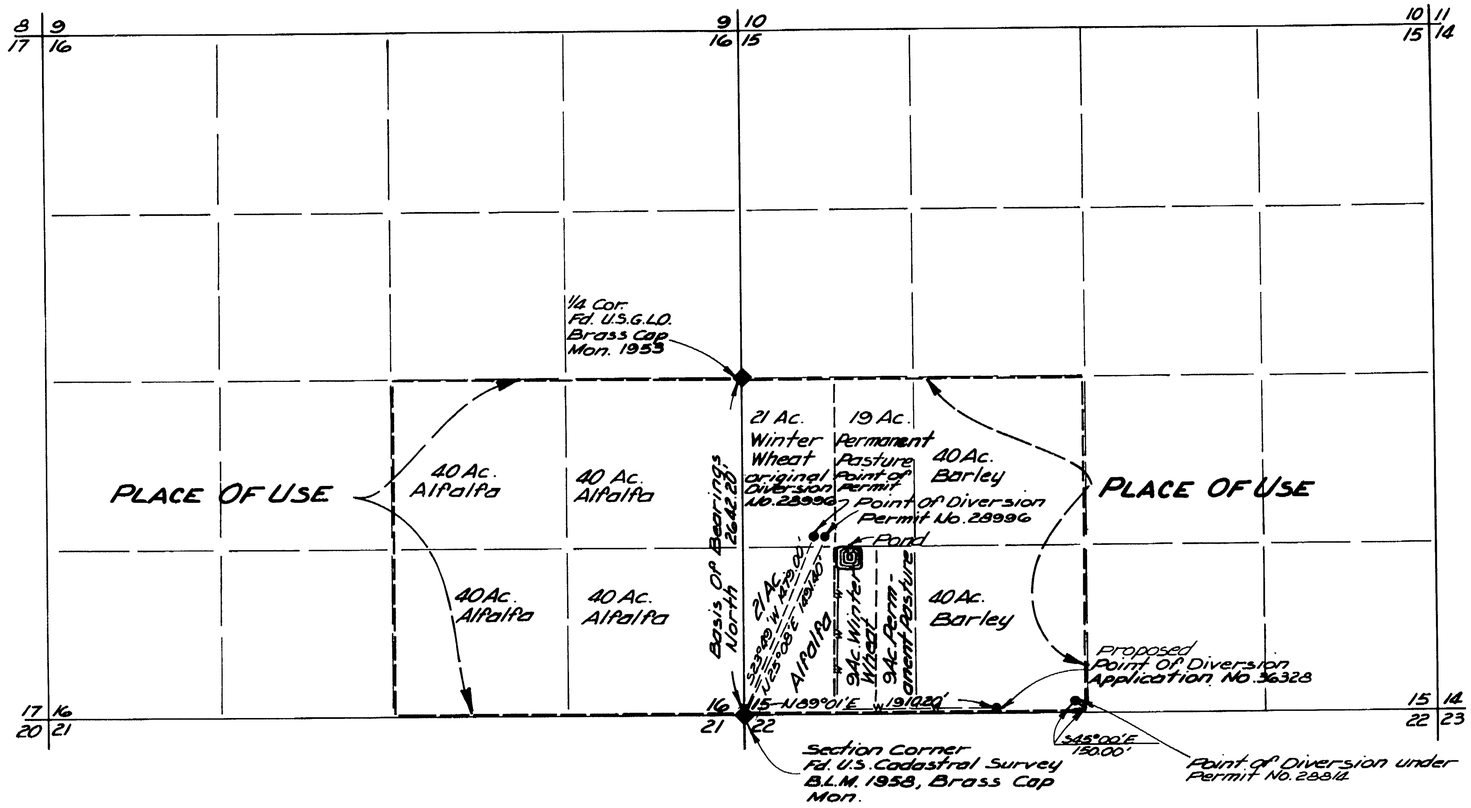

SECTIONS 15 & 16
TOWNSHIP 4 SOUTH, RANGE 36 EAST, M.D.B.&M.
ESMERALDA COUNTY, NEVADA

STATE OF CALIFORNIA }
COUNTY OF INYO }

I, Roger Glidden, being first duly sworn, depose and say that this map consisting of one sheet, has been correctly drawn to the designated scale from field notes of a survey made under my supervision and direction, on the 12th day of December, 1978, that it truly and correctly represents the existing location and extent of the works used to divert water from an Underground Source in Esmeralda County by James P. Wallace, for irrigation purposes under Application No. 28996, that the point of diversion, the location, size of the diverting channel, location and description of all the measuring devices, the location and extent of lands owned or controlled by the applicant upon which water applied for under application No. 28996 is used, together with the area and kind of culture in each 40 acre subdivision, and the location and names of all other works or streams which are crossed by or connected with said works are fully and correctly designated thereon.

Roger V. Glidden
State Water Rights Surveyor No. 511

Subscribed and sworn to before me this 18th day of December, 1978.
Notary Public in and for Inyo County, California.

Janet L. Glidden

0 500 1000 1500 2000 2500
Scale 1" = 600 Feet

28996 11254 11/5/85

CERTIFICATE No ISSUED

FILED
AUG 21 1979
STATE ENGINEER'S OFFICE

1979 AUG 21 AM 9 26

GLIDDEN ENGINEERING
P.O. Box 84
Bishop, California
December 18, 1978

MAP
To Accompany Proof Of Beneficial Use Under Application No. 28996 & 36328
for
IRRIGATION & DOMESTIC PURPOSES
by JAMES P. WALLACE
from UNDERGROUND SOURCES

28996 36328