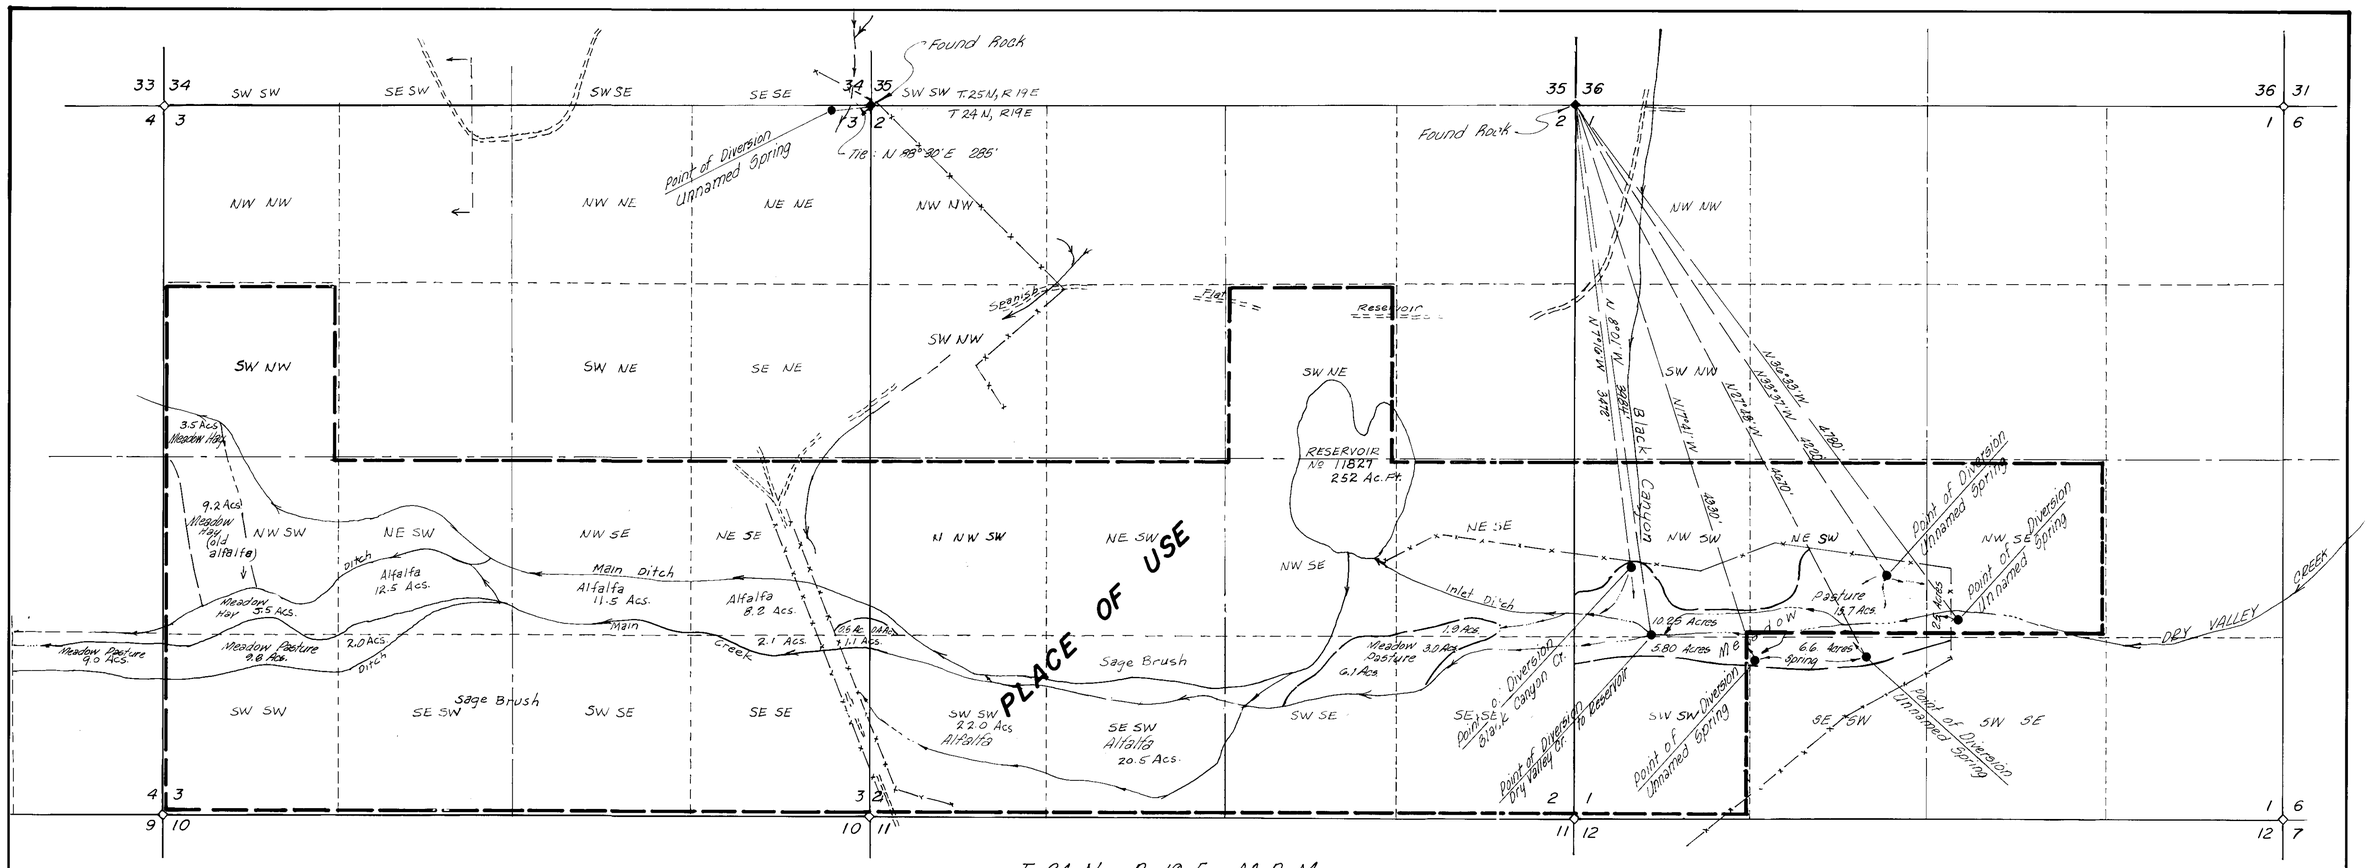

DRY VALLEY CREEK - BLACK CANYON CREEK

CULTURAL MAP TABULATION

SECTION	SUBDIVISION	TOWNSHIP	RANGE	CULTIVATED ACREAGE	DESCRIPTION OF CULTURE
2	NE¼ SE¼	24 N	19E	1.9	MEADOW PASTURE
2	SE¼ SE¼	24 N	19E	3.0	" "
2	SW¼ SE¼	24 N	19E	6.1	" "
2	SE¼ SW¼	24 N	19E	20.5	ALFALFA
2	SW¼ SW¼	24 N	19 E	22.0	"
2	NW¼ SW¼	24 N	19E	0.4	"
3	NE¼ SE¼	24 N	19E	8.7	"
3	NW¼ SE¼	24 N	19E	11.5	"
3	NE¼ SW¼	24 N	19E	12.5	"
3	SE¼ SW¼	24 N	19E	2.0	MEADOW HAY
3	NW¼ SW¼	24 N	19E	14.7	" "
3	SW¼ SW¼	24 N	19E	9.8	" "
3	SW¼ NW¼	24 N	19E	3.5	" "
3	SE¼ SE¼	24 N	19E	3.2	ALFALFA
4	SE¼ SE¼	24 N	19E	9.0	MEADOW PASTURE
			TOTAL	128.8	

UNNAMED SPRINGS

CULTURAL MAP TABULATION

SECTION	SUBDIVISION	TOWNSHIP	RANGE	CULTIVATED ACREAGE	DESCRIPTION OF CULTURE
1	NW¼ SE¼	24 N	19E	2.5	MEADOW PASTURE
1	NE¼ SW¼	24 N	19E	15.7	" "
1	SE¼ SW¼	24 N	19E	6.6	" "
1	NW¼ SW¼	24 N	19E	10.26	" "
1	SW¼ SW¼	24 N	19E	5.80	" "
			TOTAL	40.85	

36643 CERTIFICATE NO. 18125 ISSUED 8-26-11

36644 CERTIFICATE NO. 18126 ISSUED 8-26-11

36646 CERTIFICATE NO. 18127 ISSUED 8-26-11

36647 CERTIFICATE NO. 18128 ISSUED 8-26-11

36648 CERTIFICATE No. 12980 ISSUED 8-28-91

STATE OF NEVADA
COUNTY OF WASHOE S.S.

I, E.P. Osgood, being first duly sworn, depose and say that this map, consisting of 1 sheet, numbered sheet 1 of 1, has been correctly drawn to the designated scale from field notes of a survey made by me, between the 10th day of June 1978, and the 11th day of August, 1978, that it truly and correctly represents the proposed location and extent of the works used to divert water from Black Canyon Creek and Unnamed Springs, in Washoe County, by W. Dalton La Rue, Sr., and Juanita S. La Rue for irrigation & stock watering purposes, that the proposed point of diversion, the approximate location and size of the diverting channel, all reservoirs or basins, the location and names of all other works which will cross or connect with the proposed works, and the and the boundary of all lands, showing by 40-area subdivisions the areas proposed to be irrigated, are fully and correctly designated thereon.

E. P. Osgood
E. P. Osgood, State Water Rights Surveyor No. 294

Subscribe to and sworn to before me on this 18th day of August, 1978.

Notary Public in and for the County of Washoe, Nevada.

Marvin Hamrick
Notary Public

N

BASIS OF BEARINGS
Magnetic Variation = 18°

SCALE: 1" = 600'

0 500 1000 1500 2000

MAP TO ACCOMPANY APPLICATION TO APPROPRIATE WATER AND PROOF OF BENEFICIAL USE THEREOF BY
W. DALTON LA RUE SR.
& JUANITA S. LA RUE
FROM BLACK CANYON CREEK AND UNNAMED SPRINGS
WASHOE COUNTY, NEVADA
E. P. OSGOOD, ST. WT. RT. SURVEYOR NO. 249
AUGUST 1978 SHEET 1 OF 1

FILED

36643 36647 36646 36645 36644 36648