SECTION	SUBDIVISION	TOWNSHIP	RANGE	CULTIVATED ACREAGE	DESCRIPTION OF CULTURE *
36	NE 1/4 NW 1/4	40 N	39 E	4.9 ac.	RYE SEED
"	NW1/4 NW 1/4	"	"	14.5 ac.	"
"	SW1/4 NW 1/4	"	"	40.0ac.	"
"	SE 1/4 NW1/4	"	"	40.0ac.	"
"	NE1/4 SW 1/4	"	"	40.0 ac.	"
"	NW1/4 SW 1/4	"	"	40.0 ac.	"
"	SW1/4 SW 1/4	"	"	40.0 ac.	"
"	SE1/4 SW 1/4	"	"	40.0 ac.	"
"	NE1/4 NE 1/4	"	"		
"	NW1/4 NE 1/4	"	"		
"	SW1/4 NE 1/4	"	"	34.3 ac	"
"	SE1/4 NE 1/4	"	"	19.4 ac.	"
"	NE1/4 SE 1/4	"	"	29.1 ac.	"
"	NW1/4 SE 1/4	"	"	40.0 ac.	"
"	SW1/4 SE 1/4	"	"	40.0 ac.	"
"	SE1/4 SE 1/4	"	"	14.7 ac.	"

SECTION	SUBDIVISION	TOWNSHIP	RANGE	CULTIVATED ACREAGE	DESCRIPTION OF CULTURE *
35	SE 1/4 NE 1/4	40 N	39 E.	3.3 ac.	RYE SEED
"	NE 1/4 SE 1/4	"	"	8.1 ac.	"
"	SE 1/4 SE 1/4	"	"	21.7 ac.	"

SECTION	SUBDIVISION	TOWNSHIP	RANGE	CULTIVATED ACREAGE	DESCRIPTION OF CULTURE *
1	NW1/4 NW1/4	39 N.	39E.	40.0 ac.	RYE SEED
1	NE1/4 NW1/4	"	"	39.1 ac.	"
1	SW1/4 NW1/4	"	"	34.2 ac.	"
1	SE1/4 NW1/4	"	"	40.0 ac.	"
1	NW1/4 NE1/4	"	"	40.0ac.	"
1	NE1/4 NE1/4	"	"	2.3 ac.	"
1	SW1/4 NE1/4	"	"	31.7 ac.	"

* SEE NOTES

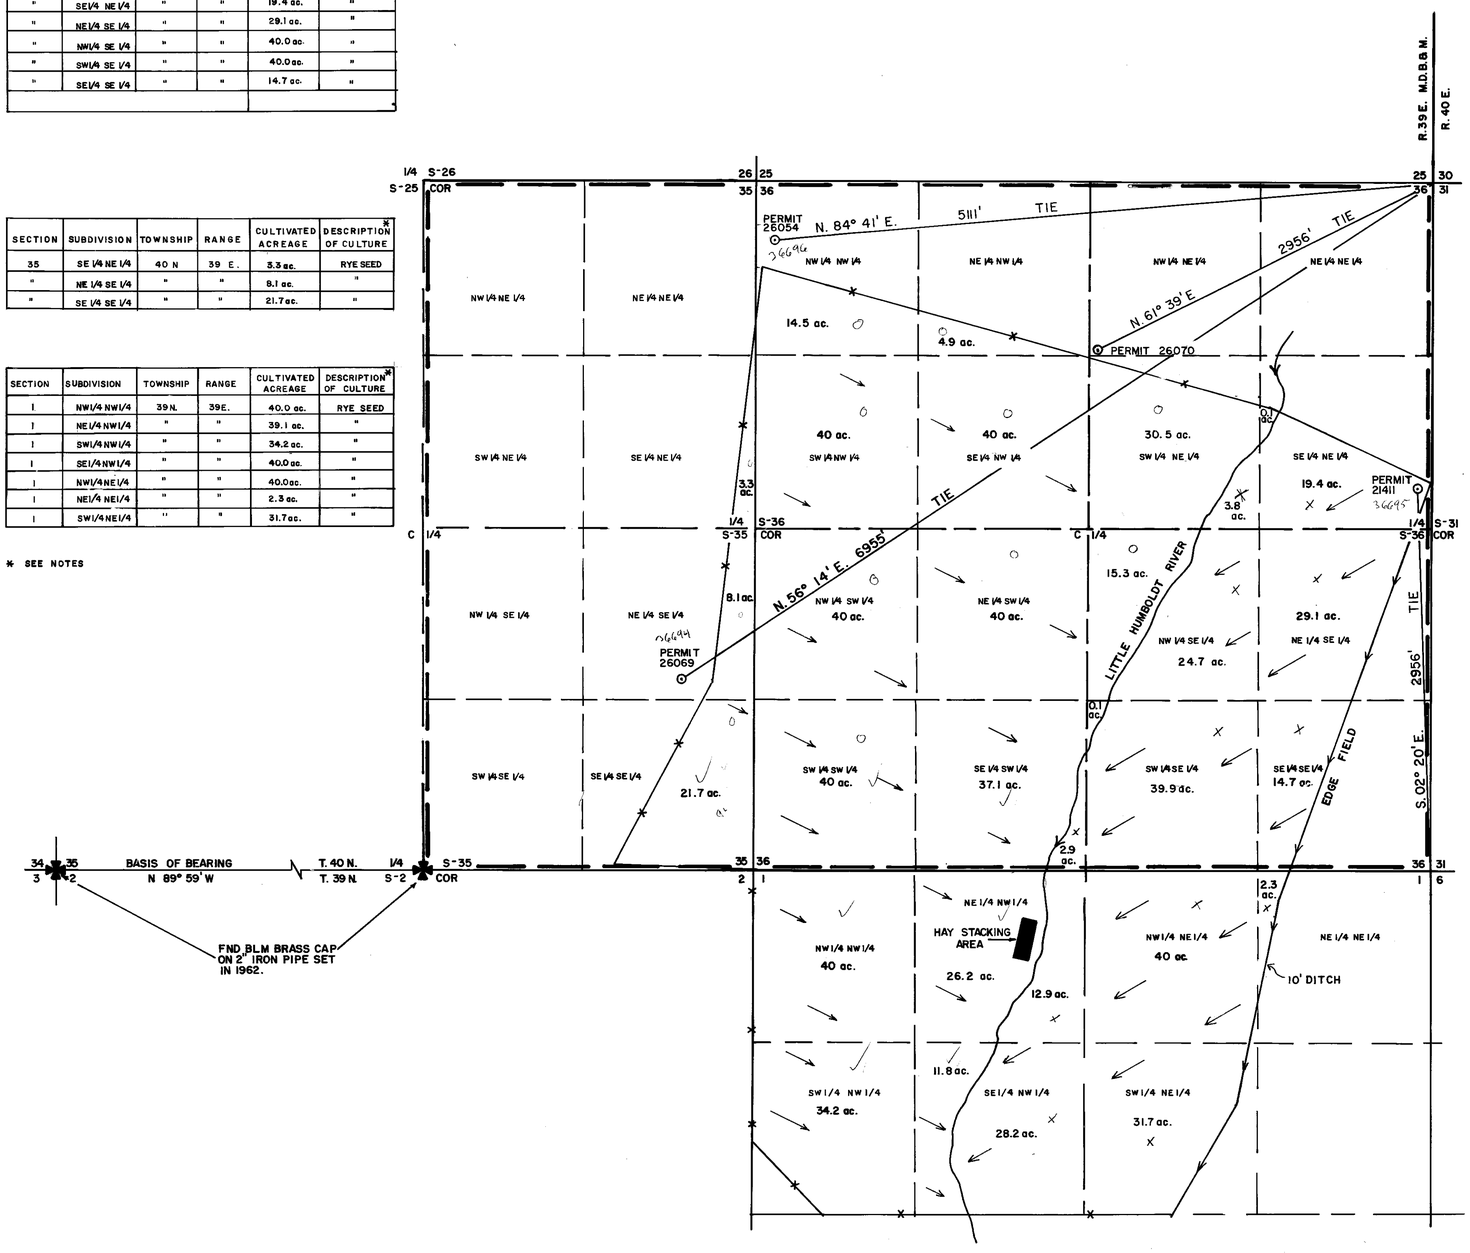

36694 CERTIFICATE NO. 10296 ISSUED 9/23/82
36695 " 10297 ISSUED 9/23/82
36696 " 10298 ISSUED 9/23/82

VASEY ENGINEERING CO., INC.
VALLEY PROFESSIONAL CENTER
P.O. Box 1164 Minden, Nevada 89423
(702) 782-2382 (702) 782-5642

GRAYSON RANCH
PARADISE VALLEY

NOTES:

BASIS OF BEARING
DEPENDENT RESURVEY OF TOWNSHIP 40 NORTH, RANGE 39 EAST. M.D.B.&M. BY BUREAU OF LAND MANAGEMENT FEBUARY 25, 1965.

THE ACREAGES SHOWN AND DESCRIBED IN THE CULTURAL MAP TABULATION ARE PRESENTLY PLOWED AND ACCORDING TO THE OWNER PLANTED TO RYE. THE OWNER HAS INDICATED SUCH LAND HAS PREVIOUSLY BEEN IN MEADOW HAY PRODUCTION.

STATE OF NEVADA
COUNTY OF CARSON CITY S.S.

I, B. J. VASEY BEING FIRST DULY SWORN, DEPOSE AND SAY THAT THIS MAP, CONSISTING OF ONE (1) SHEET HAS BEEN CORRECTLY DRAWN TO THE DESIGNATED SCALE FROM FIELD NOTES OF A SURVEY MADE UNDER MY SUPERVISION AND DIRECTION, BETWEEN THE 4 DAY & THE 6 DAY OF FEBUARY, 1979, THAT IT TRULY AND CORRECTLY REPRESENTS THE PROPOSED LOCATION AND EXTENT OF WORKS USED TO DIVERT WATER FROM AN UNDERGROUND SOURCE IN DOUGLAS COUNTY, BY NEVADA FIRST CORPORATION FOR IRRIGATION & DOMESTIC PURPOSES UNDER PERMITS 26054, 26069, AND 26070. THAT THE POINT OF DIVERSION, THE LOCATION OF THE DIVERTING CHANNEL, THE LOCATION AND NAMES OF ALL OTHER WORKS WHICH WILL CROSS OR CONNECT WITH THE WORKS, AND THE BOUNDARY OF ALL LANDS, SHOWING BY 40-ACRE SUBDIVISIONS THE AREAS TO BE IRRIGATED, ARE FULLY AND CORRECTLY DESIGNATED THEREON.

B J Vasey
STATE WATER RIGHT SURVEYOR NO 306

SUBSCRIBED AND SWORN TO BEFORE ME THIS 9th DAY OF FEBUARY 1979. NOTARY PUBLIC IN AND FOR CARSON CITY, NEVADA.

Geneline B. Lupson

GENELINE B. LUPSON
Notary Public — State of Nevada
Carson City
My Commission Expires April 14, 1982

SCALE 1" = 600'
600 0 600 1200 1800

36694,95,96

MAP
TO SUPPORT THE PROOF OF BENEFICIAL USE
AND APPLICATIONS TO CHANGE A PORTION
OF PLACE OF USE
PERMITS 26054 & 26069
POINT OF DIVERSION & PLACE OF USE
PERMIT. 26070
FOR IRRIGATION AND DOMESTIC PURPOSES
BY **NEVADA FIRST CORPORATION**
FROM AN UNDERGROUND SOURCE
IN DOUGLAS COUNTY, NEVADA

FILED
FEB 8 1979
STATE ENGINEER'S OFFICE

36696 36695 36694