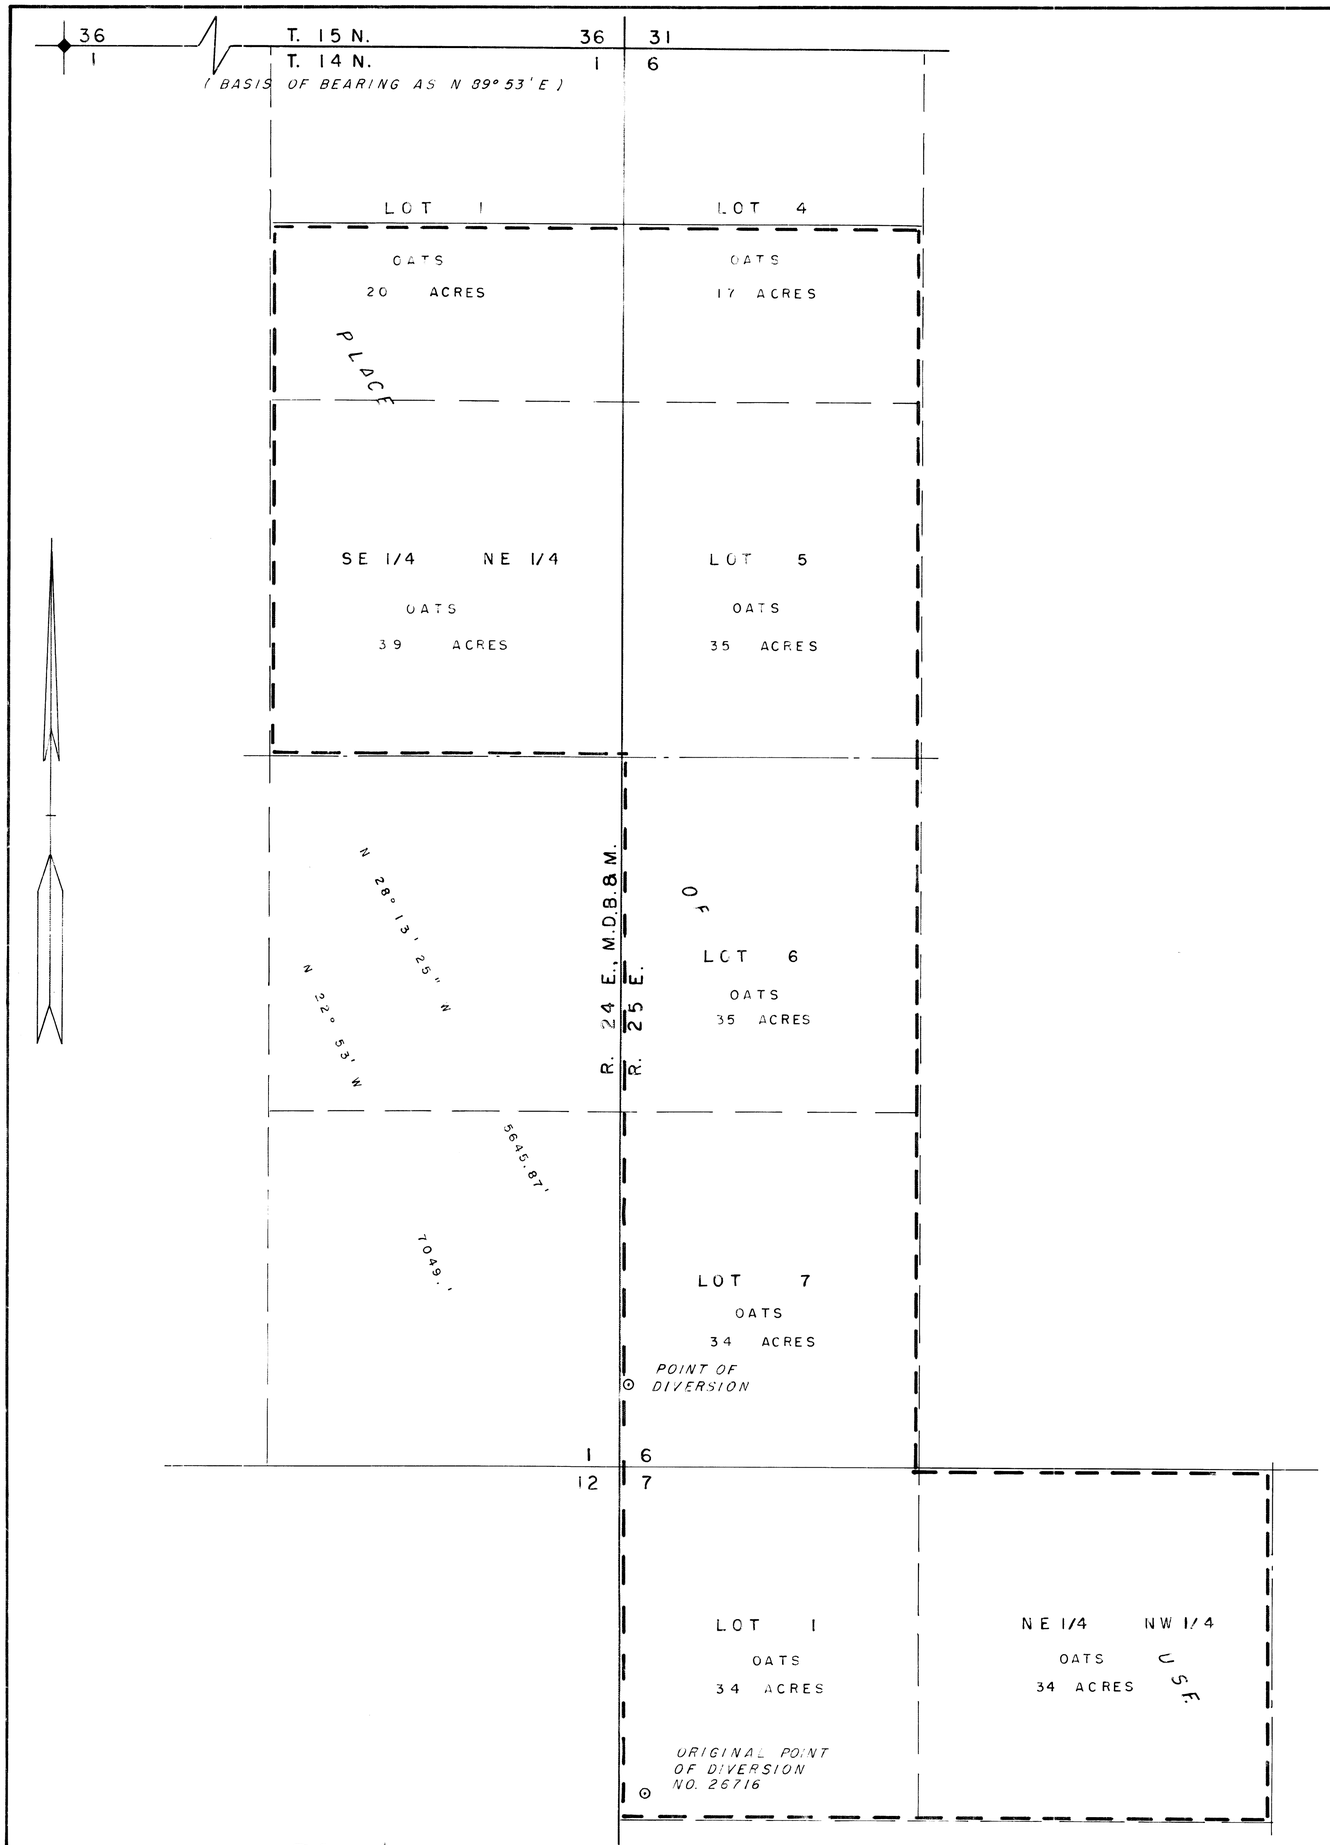

SECTION	SUBDIVISION	TOWN-SHIP	RANGE	CULTIVATED ACREAGE	DESCRIPTION OF CULTURE	DATE OF FIRST CULTURE
1	LOT 1	14 N.	24 E.	20 AC.	OATS	
1	SE 1/4 NE 1/4	14 N.	24 E.	39 AC.	OATS	
6	LOT 4	14 N.	25 E.	17 AC.	OATS	
6	LOT 5	14 N.	25 E.	35 AC.	OATS	
6	LOT 6	14 N.	25 E.	35 AC.	OATS	
6	LOT 7	14 N.	25 E.	34 AC.	OATS	
7	LOT 1	14 N.	25 E.	34 AC.	OATS	
7	NE 1/4 NW 1/4	14 N.	25 E.	34 AC.	OATS	

STATE of NEVADA }
CARSON CITY } S. S.

I, Walter G. Reid, being first duly sworn, depose and say that this map, consisting of one sheet, has been correctly drawn to the designated scale from field notes of a survey made by me, on the 8th. day of June, 1979; that it truly and correctly represents the location and extent of the works used to divert water from an underground source in Lyon County, by Circle Bar N Ranch, for irrigation and domestic purposes Application No. 26716. That the original point of diversion under Application No. 26716 and the proposed point of diversion, the location and size of the diverting conduit, and the location and extent of all lands owned or controlled by the applicant upon which water applied for under Application No. 26716 is used, together with the area and kind of culture in each 40-acre subdivision, and the location and names of all other works or streams which are crossed by or connected with said works are fully and correctly designated thereon.

Walter G. Reid
State Water Right Surveyor

Subscribed and sworn to before me this ___ day of _____, 1979.

9508 1/26/81

SCALE: 1" = 300'

0 75 150 300 600 900 1200 1500

MAP TO ACCOMPANY PROOF OF BENEFICIAL USE, AND TO CHANGE THE POINT OF DIVERSION UNDER APPLICATION NO. 26716 FOR IRRIGATION & DOMESTIC BY CIRCLE BAR N RANCH FROM UNDERGROUND SOURCE

85661
85658
76714T 76713T 76216 76215 75823 75822 75818 74718T 74717T 70112 66139 65209 65208 65207 38330