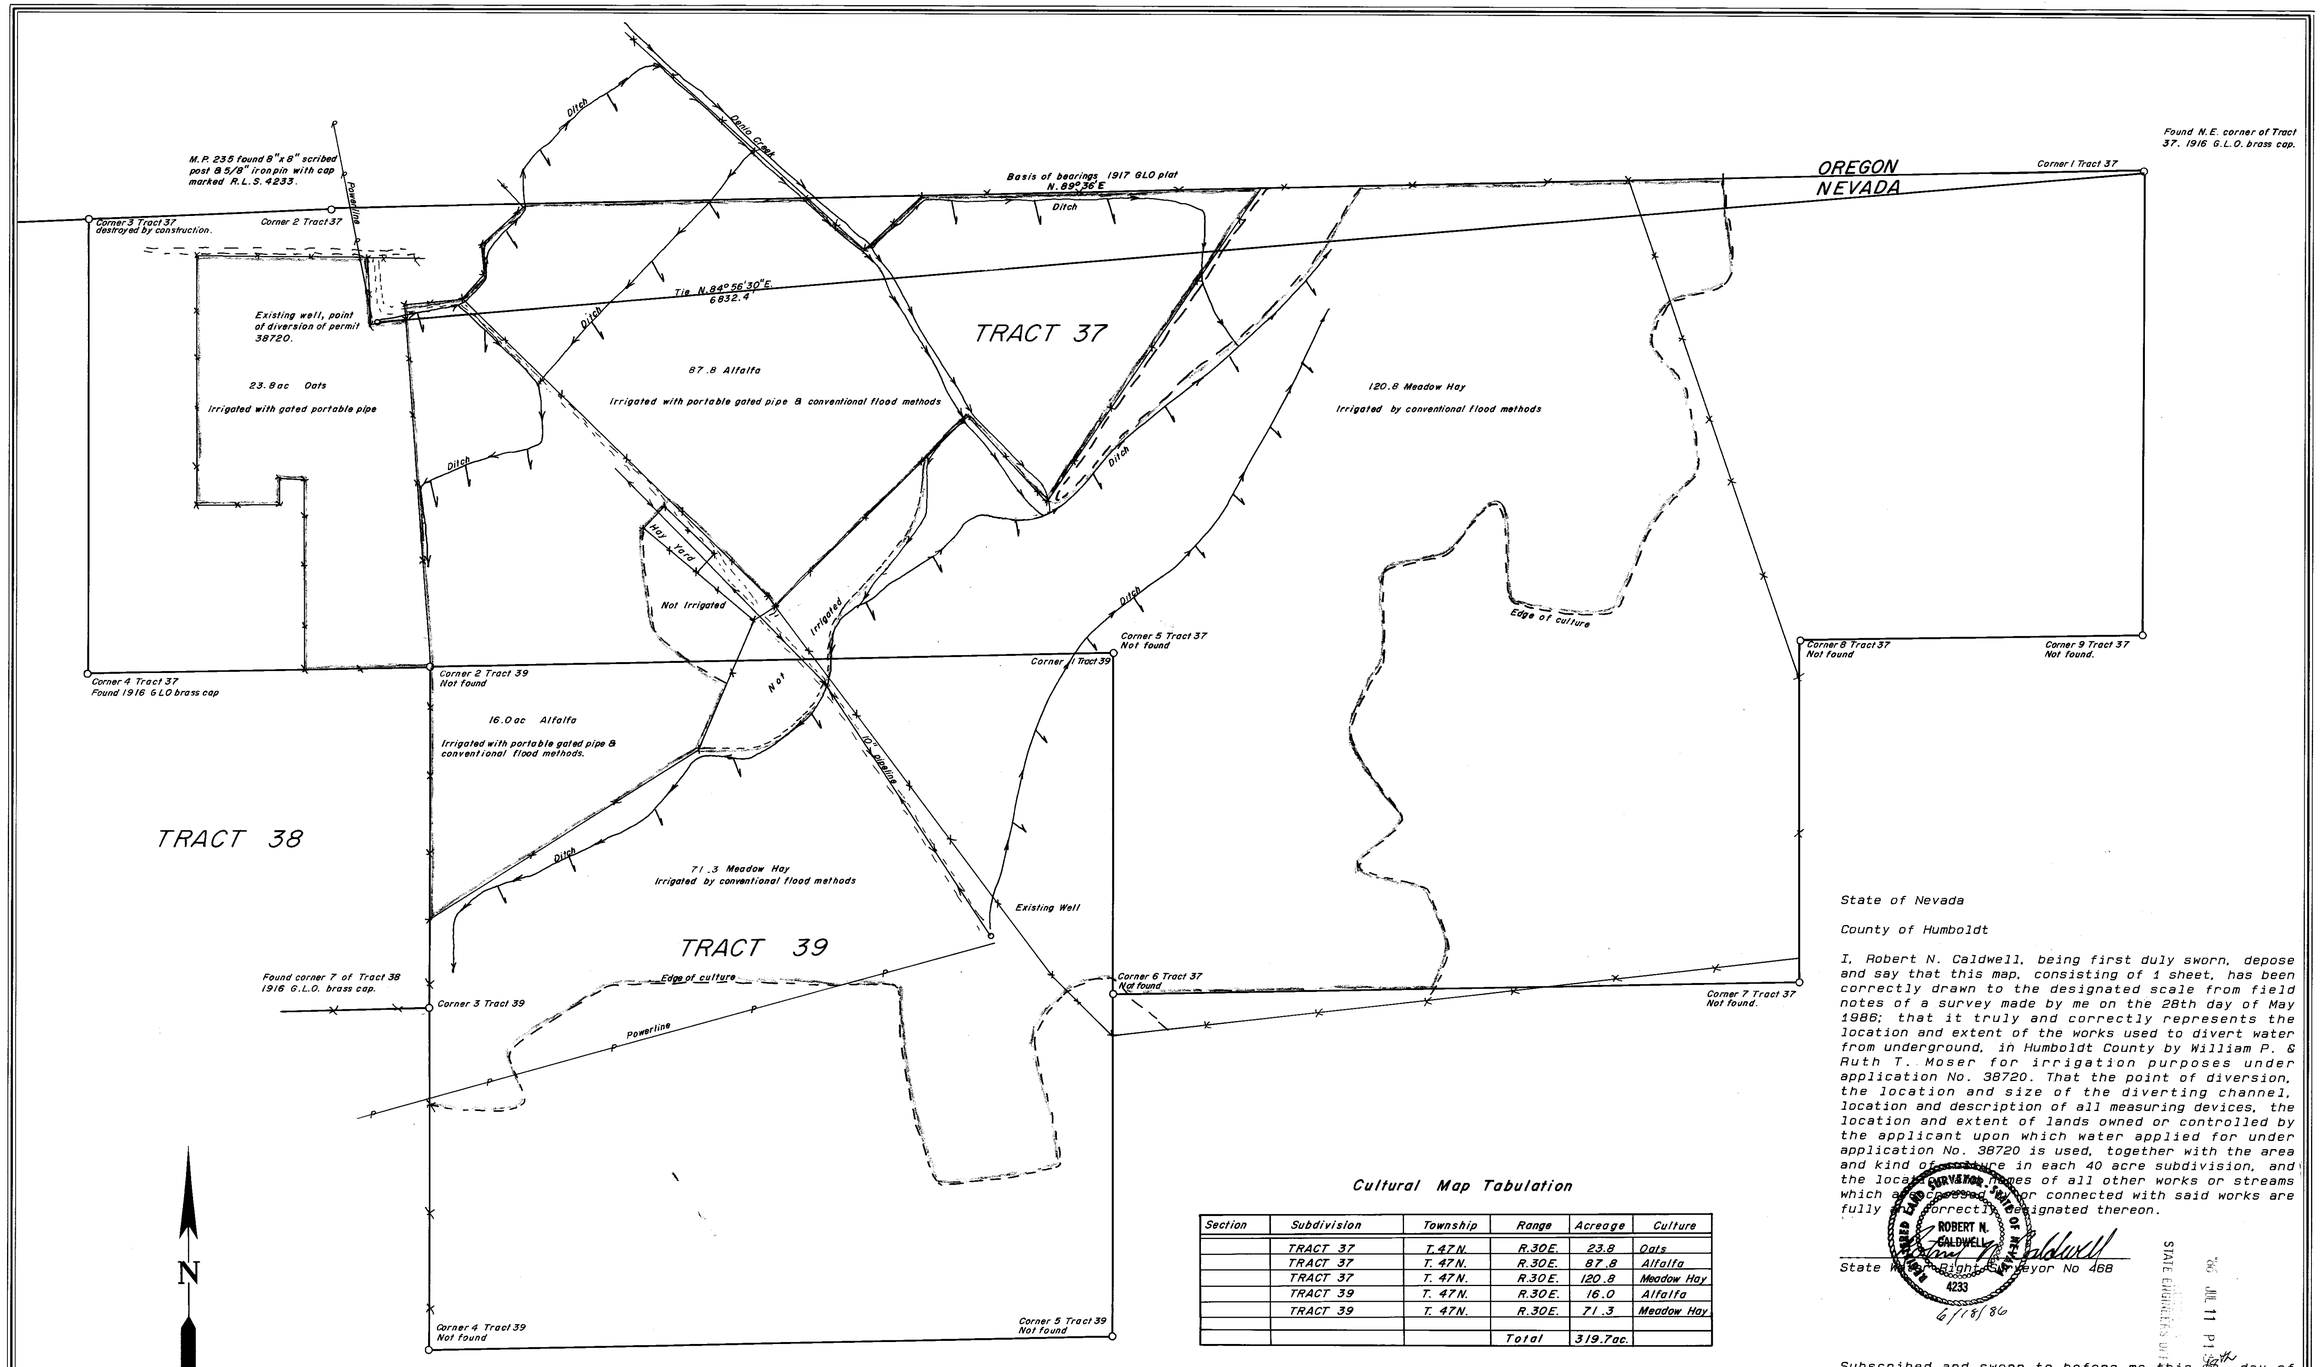

T.47N., R.30E.
M.D.B.&M.

Cultural Map Tabulation

Section	Subdivision	Township	Range	Acreage	Culture
	TRACT 37	T.47N.	R.30E.	23.8	Oats
	TRACT 37	T. 47N.	R.30E.	87.8	Alfalfa
	TRACT 37	T. 47N.	R.30E.	120.8	Meadow Hay
	TRACT 39	T. 47N.	R.30E.	16.0	Alfalfa
	TRACT 39	T. 47N.	R.30E.	71.3	Meadow Hay
			Total	319.7ac.	

State of Nevada

County of Humboldt

I, Robert N. Caldwell, being first duly sworn, depose and say that this map, consisting of 1 sheet, has been correctly drawn to the designated scale from field notes of a survey made by me on the 28th day of May 1986; that it truly and correctly represents the location and extent of the works used to divert water from underground, in Humboldt County by William P. & Ruth T. Moser for irrigation purposes under application No. 38720. That the point of diversion, the location and size of the diverting channel, location and description of all measuring devices, the location and extent of lands owned or controlled by the applicant upon which water applied for under application No. 38720 is used, together with the area and kind of culture in each 40 acre subdivision, and the location and names of all other works or streams which are crossed, used or connected with said works are fully and correctly designated thereon.

REGISTERED LAND SURVEYOR ROBERT N. CALDWELL 4233 STATE OF NEVADA

Robert N. Caldwell
State Water Rights Surveyor No 468

6/18/86

STATE ENGINEER'S OFFICE '86 JUL 11 P1:

Subscribed and sworn to before me this 30th day of June, 1986.

Helen F. Hemmert
Notary Public

HELEN F. HEMMERT
Notary Public - Nevada
Humboldt County
My Appointment Expires Feb 10, 1988

Scale 1"= 300'

CERTIFICATE No. 12209 ISSUED 7/19/89

MAP
To accompany proof of beneficial use
Under application 38720
From underground in Humboldt County
By William P. and Ruth T. Moser

Desert-Mountain Inc.
Land Surveyors
146 West Second Street
Winnemucca, Nevada 89445
702 623-4414

38720