CULTURAL MAP TABULATION

Section	Sub-division	Town-ship	Range	Cultivated acreage	Description of culture	Date of first culture
32	SE4 SE4	11N.	43E.	3.31	ALFALFA	
33	SW4 SW4	11N.	43E.	12.90	ALFALFA	
5	NE4 NE4	10N.	43E.	32.10	ALFALFA	
4	NW4 NW4	10N.	43E.	26.61	ALFALFA	
TOTAL				74.92		

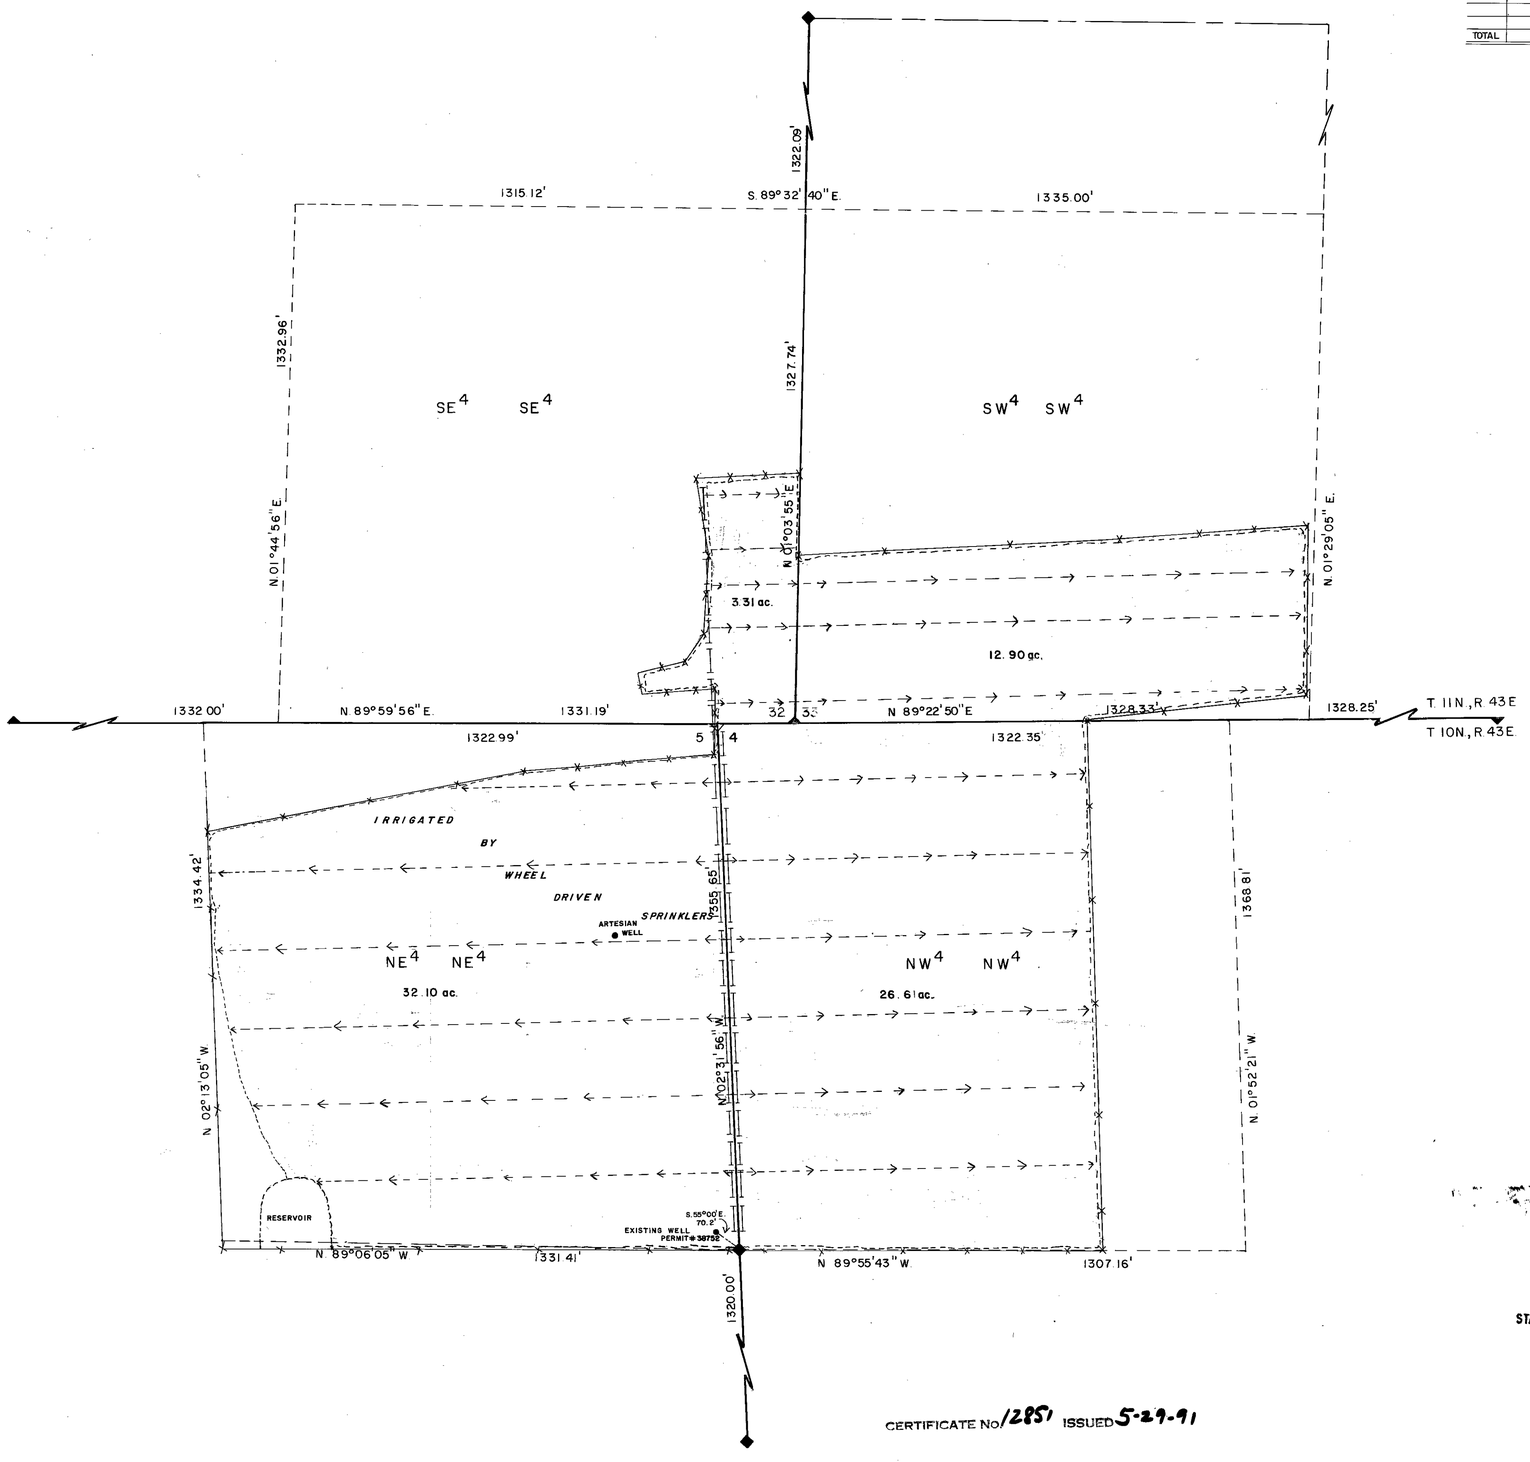

STATE OF NEVADA }
COUNTY OF NYE } SS

I WALLACE T. BOUNDY, BEING FIRST DULY SWORN DEPOSED AND SAY THAT THIS MAP CONSISTING OF ONE SHEET, HAS BEEN CORRECTLY DRAWN TO THE DESIGNATED SCALE FROM FIELD NOTES OF A SURVEY MADE ON APRIL 17, 1985, THAT IT TRULY AND CORRECTLY REPRESENTS THE PROPOSED LOCATION AND EXTENT OF THE WORKS TO DIVERT WATER FROM AN UNDERGROUND SOURCE, IN NYE COUNTY, NEVADA, BY M & O PARTNERSHIP, FOR IRRIGATION & DOMESTIC PURPOSES. THAT THE POINT OF DIVERSION, THE APPROXIMATE LOCATION AND SIZE OF THE DIVERTING CHANNEL, ALL RESERVOIRS OR BASINS, THE LOCATION AND NAMES OF ALL OTHER WORKS WHICH WILL CROSS OR CONNECT WITH PURPOSED WORKS, AND THE BOUNDARIES OF ALL LANDS SHOWING THE AREAS PROPOSED TO BE IRRIGATED, ARE FULLY AND CORRECTLY DESIGNATED THEREON.

Wallace T. Boundy
STATE WATER RIGHT SURVEYOR #584

Subscribed and sworn to before me this 30th day of May, 1985.

Ruth E. Kelly
NOTARY PUBLIC IN AND FOR NYE COUNTY, NEVADA
Commission Expires:
June 5 1986

BASIS OF BEARINGS

THAT LINE BETWEEN THE SW CORNER AND THE W4 CORNER OF SECTION 33, T. 11N., R. 43E., M.D.B.&M., AS DETERMINED BY SOLAR OBSERVATION.

LEGEND

✦ FOUND CORNER, STANDARD B.L.M. BRASS CAP

✕✕✕ FENCE LINE

0 50 100 150 200 250 400 600 SCALE: 1" = 200'

'85 JUN -4 A10:46
RECEIVED
STATE ENGINEERS OFFICE

CERTIFICATE No. 12851 ISSUED 5-29-91

FILED
JUN 4 1985
STATE ENGINEER'S OFFICE

38752

MAP TO ACCOMPANY PROOF OF APPLICATION OF WATER TO BENEFICAL USE

FOR: IRRIGATION & DOMESTIC PURPOSES

IN: SECTIONS 4 & 5 OF T. 10N., R. 43E., & IN SECTIONS 32 & 33 OF T. 11N., R. 43E., M.D.B.&M., NYE CO., NEVADA.

BY: M & O PARTNERSHIP
ROUTE 2, BOX 20B
ROUND MOUNTAIN, NEVADA 89045

BOUNDY LAND SURVEYING
P.O. BOX 242 TONOPAH, NEVADA 89049 (702) 482-6809

38752