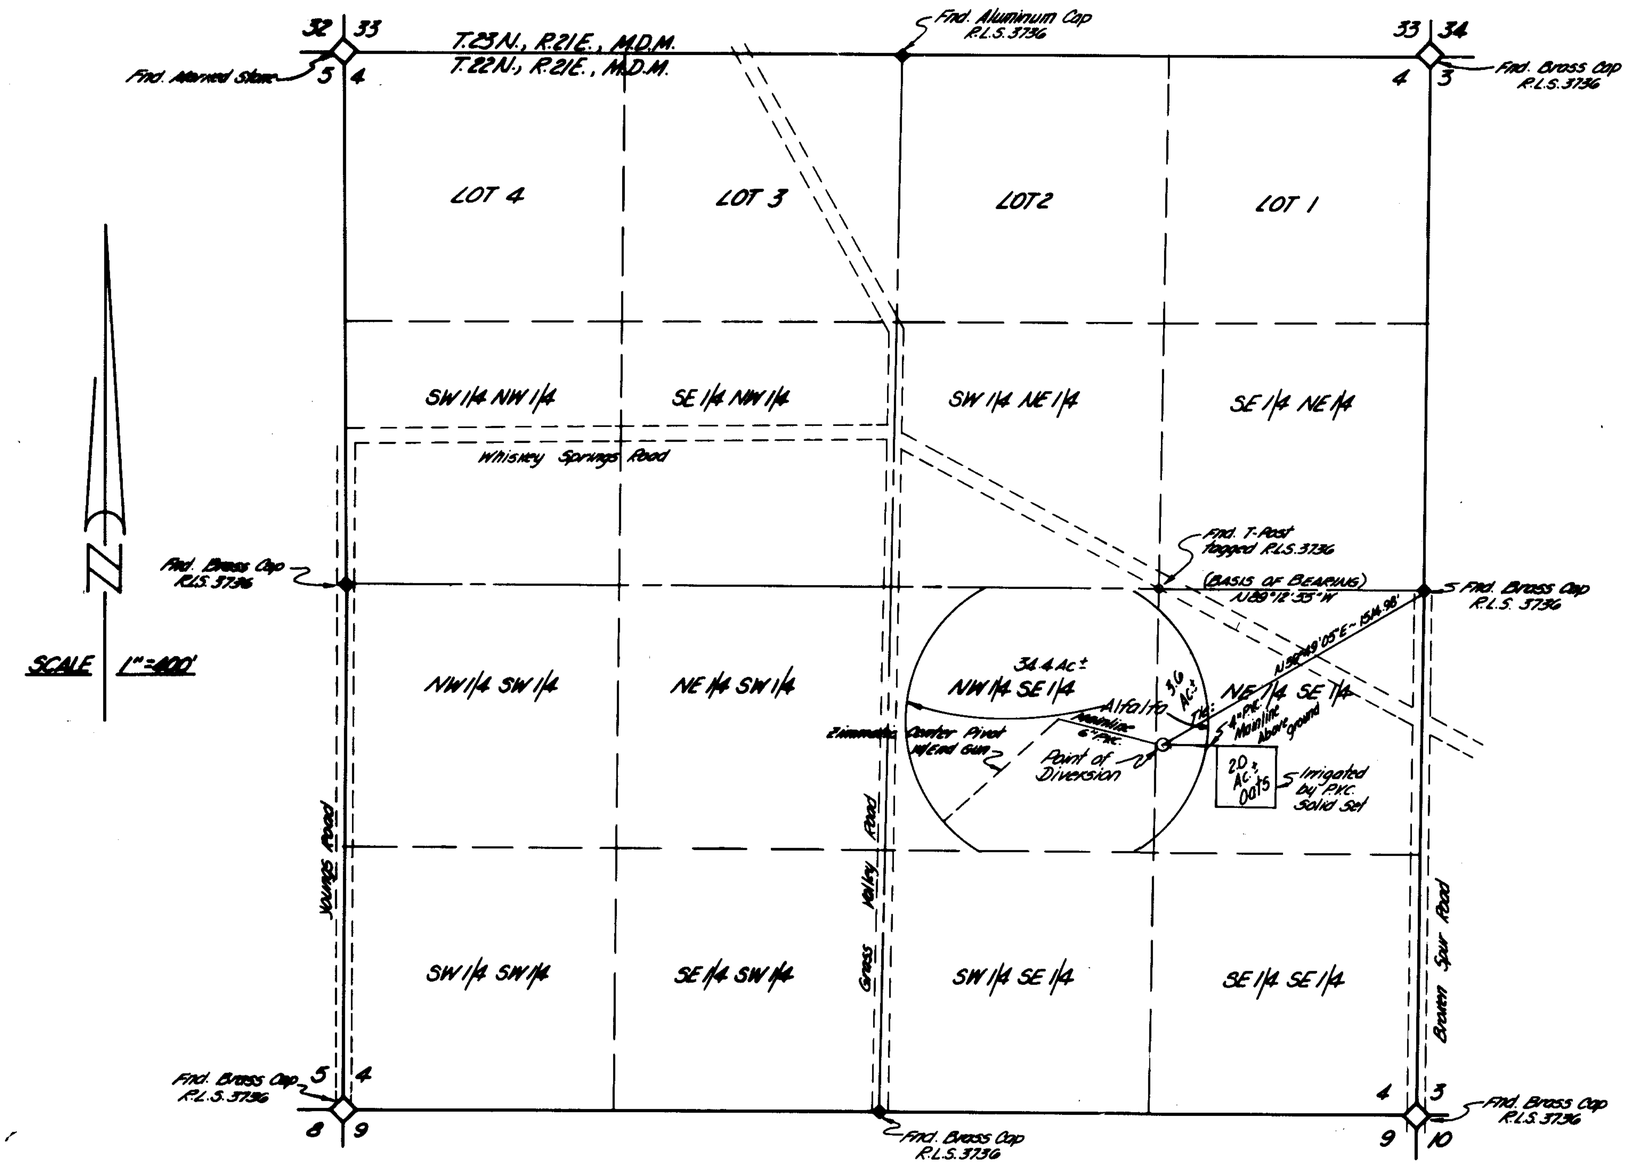

STATE OF NEVADA
COUNTY OF WASHOE

I, Thomas A. Foote, being first duly sworn, depose and say that this map, consisting of 1 sheet, has been correctly drawn to the designated scale from field notes of a survey made under my supervision and direction, between August 1979 and July 1982; that it truly and correctly represents the proposed location and extent of the works used to divert water from an underground source in Washoe County, by M.C.O. Properties for irrigation and domestic purposes under Application No. 39167. That the point of diversion, the location, size of the diversion channel, location and description of all measuring devices, location and extent of lands owned or controlled by the applicant upon which water applied for under Application No. 39167 is used, together with the area and kind of culture in each 40-acre subdivision, and the location and names of all other works or streams which are crossed or connected with said works are fully and correctly designated thereon.

Thomas A. Foote
No. 3736
594
Certificate No.

Subscribed and sworn to before me this 15th day of July, 1982
Notary Public in and for Washoe County, Nevada.

Lee H. Smithson
Notary Public

LEE H. SMITHSON
Notary Public - State of Nevada
Washoe County
My Appointment Expires Dec. 18, 1983

0 200 400 800 1200 1600
SCALE: 1"=400'

CULTURAL MAP TABULATION

SECTION	SUBDIVISON	T. N.	R. E.	CULTIVATED ACREAGE	DESCRIPTION OF CULTURE
4	NW1/4 SE1/4	22	21	34.4	Alfalfa
4	NE1/4 SE1/4	22	21	3.6	Alfalfa
4	NE1/4 SE1/4	22	21	2.0	Oats

BASIS OF BEARING:

RECORD OF SURVEY, FILE No. 434699, OFFICIAL RECORDS WASHOE COUNTY, BASED ON U.S.C.&G.S. STATIONS "JUNCTION HOUSE" TO "MONTE".

CERTIFICATE No. 10457 ISSUED 11-16-82

FILED
AUG 23 1982
STATE ENGINEER'S OFFICE

MAP

TO ACCOMPANY PROOF OF BENEFICIAL USE UNDER APPLICATION Nos.

39167

FOR IRRIGATION AND DOMESTIC USE BY M.C.O. PROPERTIES INC. FROM AN UNDERGROUND SOURCE

39167