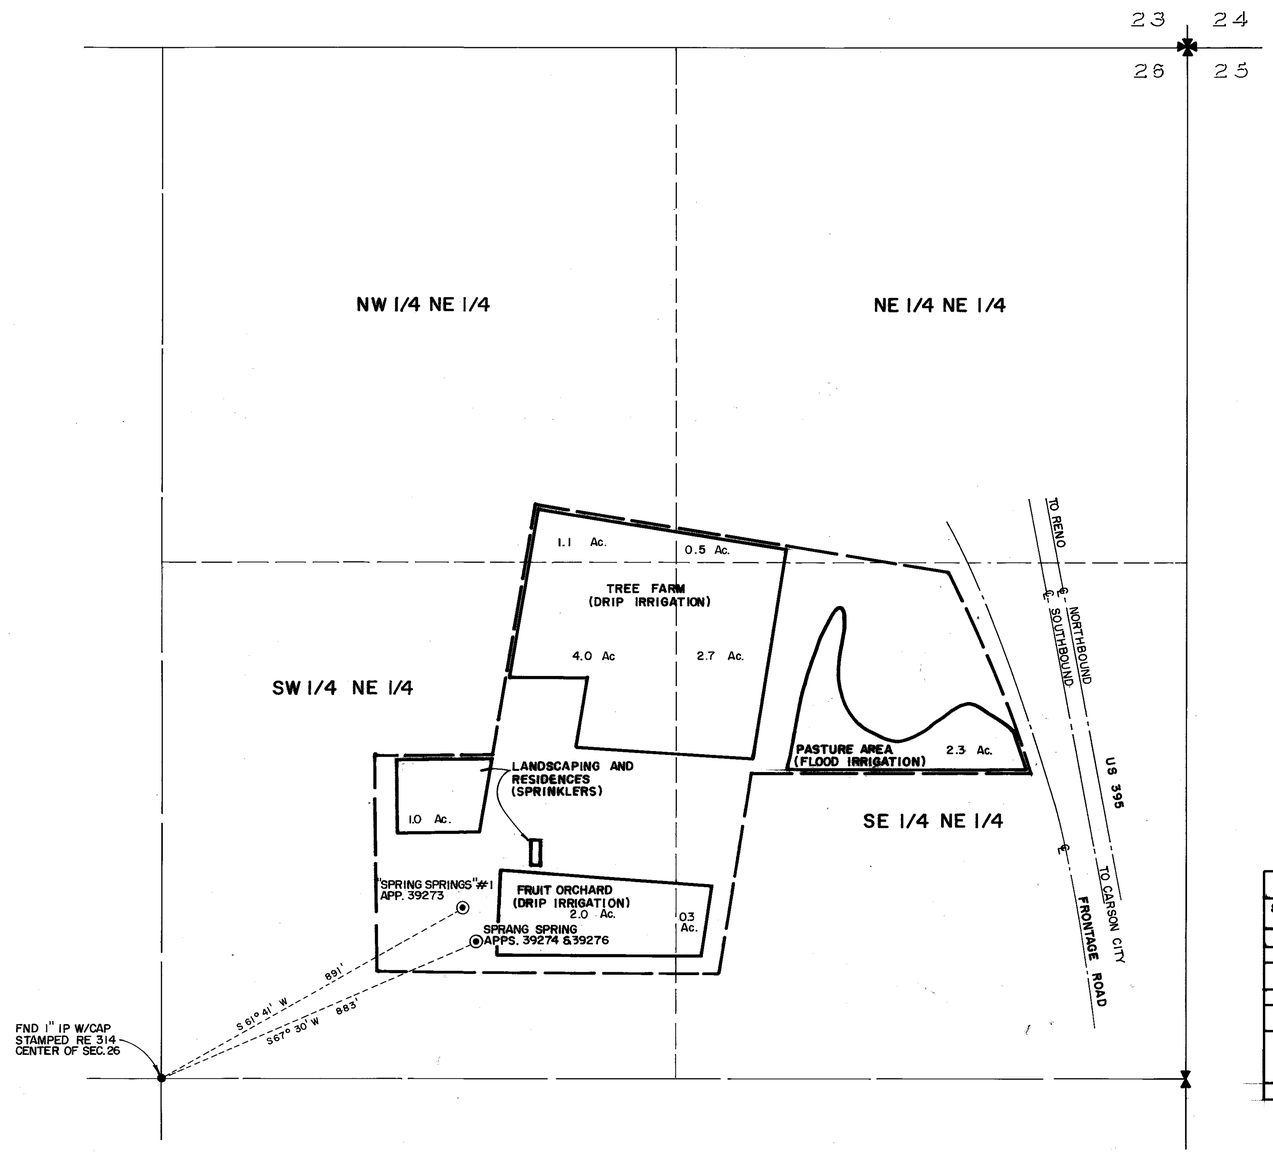

PORTION OF THE N.E. 1/4 SECTION 26, T.16N., R.19E., M.D.B. & M.

STATE OF NEVADA
CARSON CITY S. S.

I, BRUCE R. SCOTT, BEING FIRST DULY SWORN, DEPOSE AND SAY THAT THIS MAP CONSISTING OF ONE SHEET, HAS BEEN CORRECTLY DRAWN TO THE DESIGNATED SCALE FROM FIELD SURVEY NOTES OF A SURVEY MADE BY ME ON THE 30th DAY OF JUNE, 1987; THAT IT TRULY AND CORRECTLY REPRESENTS THE PROPOSED LOCATION AND EXTENT OF THE WORKS USED TO DIVERT WATER FROM SPRING SOURCES IN WASHOE COUNTY BY ROBERT W. AND SANDRA E. OGLESBY FOR IRRIGATION AND DOMESTIC PURPOSES UNDER APPLICATION NOS. 39273 & 39274; THAT THE POINT OF DIVERSION, THE LOCATION AND EXTENT OF LANDS OWNED OR CONTROLLED BY THE APPLICANT UPON WHICH WATER APPLIED FOR UNDER APPL. NOS. 39273 & 39274 IS USED, TOGETHER WITH THE AREA AND KIND OF CULTURE IN EACH 40-ACRE SUBDIVISION, ARE FULLY AND CORRECTLY DESIGNATED HEREON.

Bruce R. Scott

STATE WATER RIGHT SURVEYOR NO. 427

SUBSCRIBED AND SWORN TO BEFORE ME THIS 31st DAY OF July, 1987. NOTARY PUBLIC IN AND FOR CARSON CITY, NEVADA.

Carol W. Coates

CAROL W. COATES
NOTARY PUBLIC - NEVADA
CARSON CITY
My Appt. Expires Nov. 6, 1990

BASIS OF BEARING:

RECORD OF SURVEY MAP NO. 110 FILED IN WASHOE COUNTY RECORDER'S OFFICE. FILE NO. 344421, PER MAP ON FILE AT THE DIVISION OF WATER RESOURCES UNDER APPLICATION NO. 39273

— — — PLACE OF USE UNDER PERMIT 39273 & 39274

——— BENEFICIAL PLACE OF USE

NOTE

ACREAGES ARE APPROXIMATE. THE PASTURE AREA IRRIGATED MOVES WITH TIME OF YEAR AND WATER YEAR. DENSITY OF ORCHARD AND TREE FARM TREES VARY.

CULTURAL MAP TABULATION

SECTION Ac.	SUBDIVISION	TOWNSHIP	RANGE	CULTIVATED ACREAGE	TYPE OF IRRIGATION	DESCRIPTION OF CULTURE	DATE OF FIRST CULTURE
26	NE 1/4 NE 1/4	T. 16 N.	R.19E.	0.5	DRIP	TREE FARM	1983
26	NW 1/4 NE 1/4	T. 16 N.	R.19E.	1.1	DRIP	TREE FARM	1983
26	SE 1/4 NE 1/4	T. 16 N.	R.19E.	3.0	DRIP	TREE FARM & FRUIT ORCHARD	1983 & 1982
26	SE 1/4 NE 1/4	T. 16 N.	R.19E.	2.3	FLOOD	PASTURE	1981
26	SW 1/4 NE 1/4	T. 16 N.	R.19E.	6.0	DRIP	TREE FARM & FRUIT ORCHARD	1983 & 1982
26	SW 1/4 NE 1/4	T. 16 N.	R.19E.	1.0	SPRINKLER	LANDSCAPING INCLUDING GRASS, TREES & SHRUBS & RESIDENCES	1984
TOTAL CULTIVATED ACREAGE				13.9			

200 100 0 200 400
Scale: 1" = 200'

39273 CERTIFICATE No. 12852 ISSUED 5-24-91

39274 CERTIFICATE No. 12853 ISSUED 5/21/91

NORTH

RESOURCE CONCEPTS INC.
340 North Minnesota Street, Carson City, Nevada 89701 (702) 883-1600
ENGINEERING · ECONOMICS · RESOURCE PLANNING

JOB NO.	79-017
DATE	7-21-87
REVISED	
DRAWN BY	GR

Sheet 1 of 1

MAP

TO SUPPORT THE PROOF OF BENEFICIAL USE UNDER PERMIT NOS. 39273 & 39274
BY

ROBERT W. & SANDRA E. OGLESBY

FOR IRRIGATION & DOMESTIC PURPOSES FROM SPRING SOURCES IN WASHOE COUNTY, NEVADA

39274 39273

BRUNING 44-142