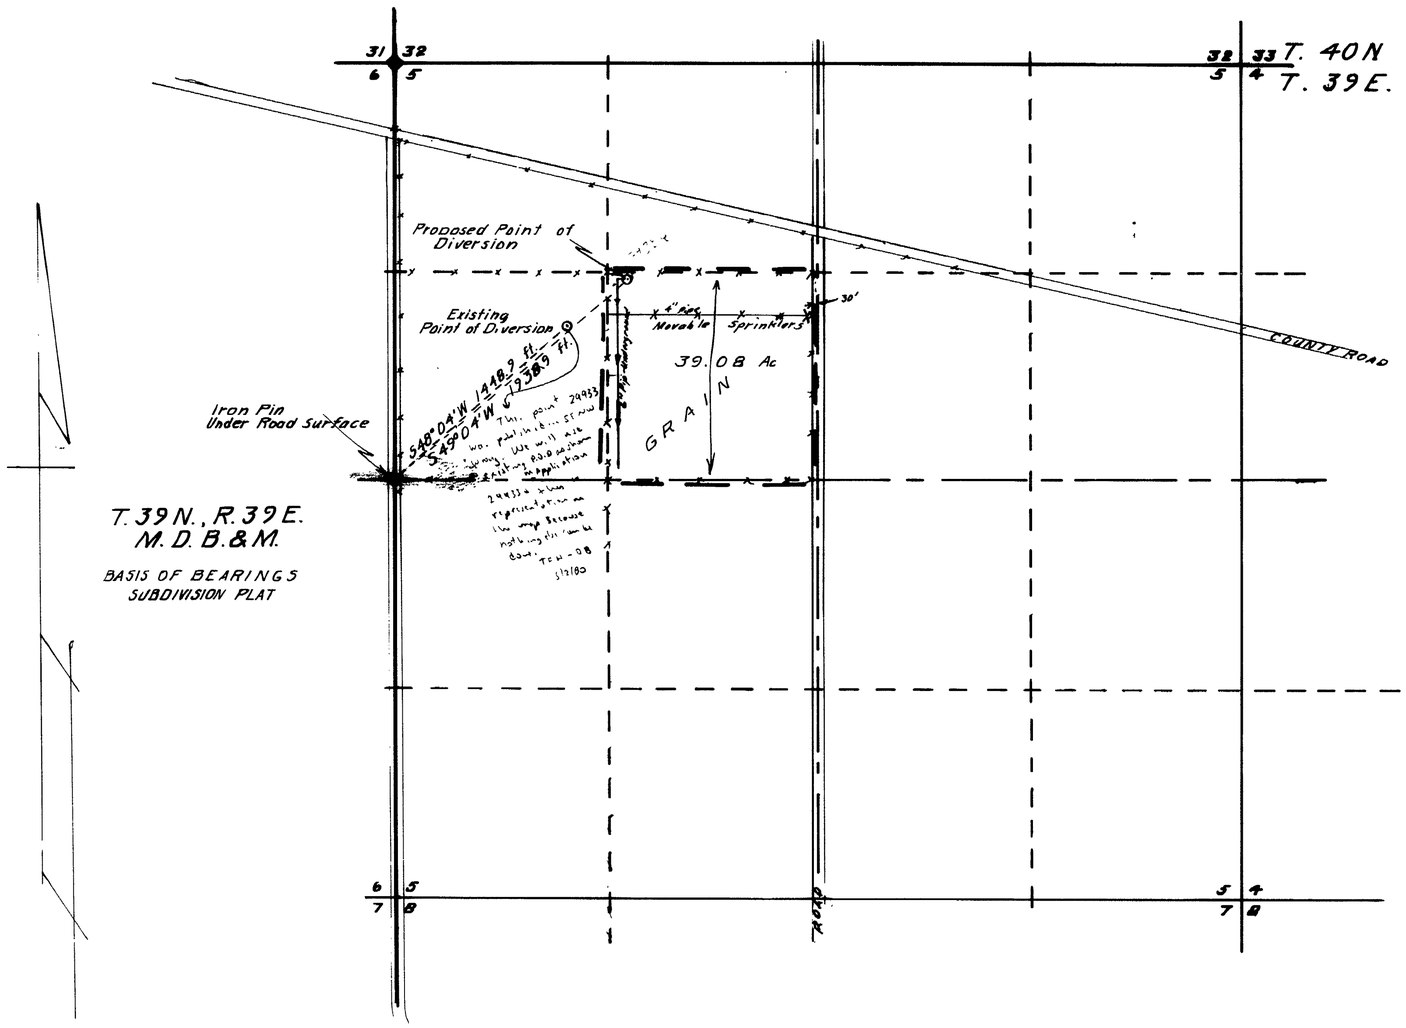

STATE OF NEVADA
COUNTY OF HUMBOLDT } S.S

I, J. R. Caldwell, being first duly sworn, depose and say that this map, consisting of ____ sheets, has been correctly drawn to the designated scale from field notes of a survey made by me, (or under my supervision and direction) ON THE 17TH DAY OF OCTOBER 1979; that it truly and correctly represents the location and extent of the works used to divert water from UNDERGROUND in HUMBOLDT County by ____ for Domestic & IRRIGATION purposes under Application No. 29933 That the point of diversion, the location, size of the diverting channel, location and description of all measuring devices, location and extent of lands owned or controlled by the applicant upon which water applied for under Application No. 29933 is used, together with the area and kind of culture in each 40-acre subdivision, and the location and names of all other works or streams which are crossed by or connected with said works are fully and correctly designated thereon.

J. R. Caldwell
State Water Right Surveyor No. 276

Robert Jackson
Nevada
Humboldt County
My Appointment Expires May 10, 1983

Subscribed and sworn to before me this 23 day of October, 1979
Robert Jackson

Scale 1" = 500'

500 0 500 1000 1500 2000

CERTIFICATE No. 9673 ISSUED DEC 16 1981

FILED
OCT 24 1979
STATE ENGINEER'S OFFICE

1979 OCT 24 PM 2 14

393 86

MAP TO ACCOMPANY PROOF OF BENEFICIAL USE & CHANGE THE POINT OF DIVERSION

APPLICATION NO. 29933

BY WILLIAM V. SMITH

FROM UNDERGROUND

IN HUMBOLDT COUNTY, NEVADA

39386