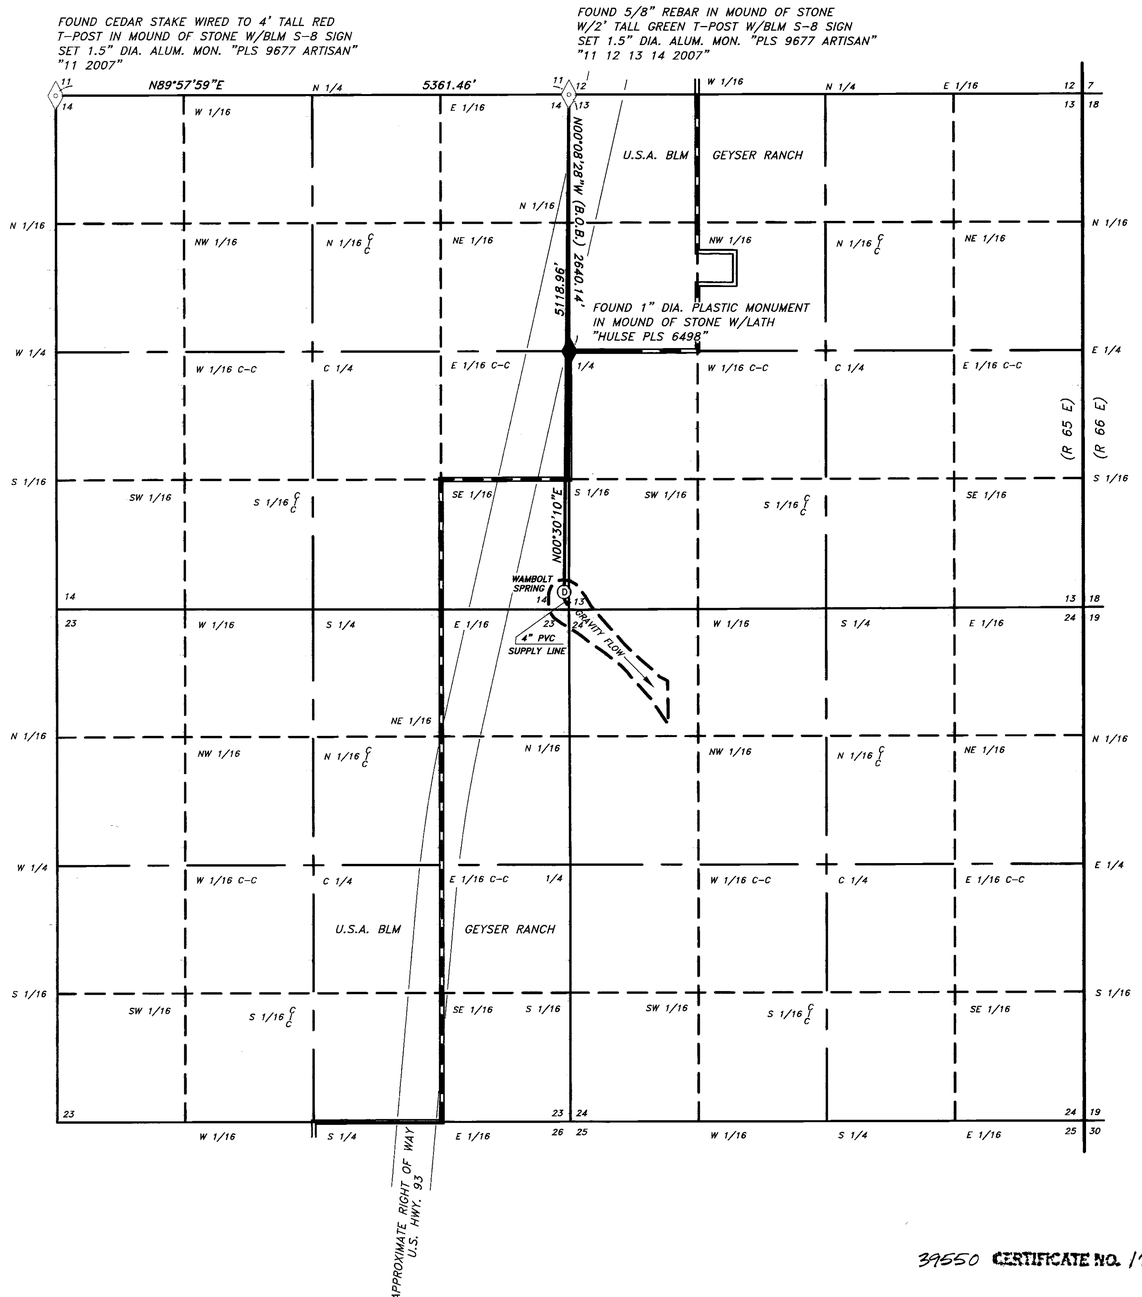

CULTURAL MAP TABULATION

SECTION	SUBDIVISION	TOWNSHIP	RANGE	CULTIVATED ACREAGE	DESCRIPTION OF CULTURE	DATE OF 1ST CULTURE
13	SW1/4SW1/4	9N	65E	0.527	NATURAL HAY	
14	SE1/4SE1/4	9N	65E	0.379	NATURAL HAY	
23	NE1/4NE1/4	9N	65E	2.227	NATURAL HAY	
24	NW1/4NW1/4	9N	65E	6.846	NATURAL HAY	
			TOTAL ACRES	9.979		

GRAPHIC SCALE

800 0 400 800 1600

1 INCH = 800 FEET

CONVENTIONAL MAP SYMBOLS

- RIVERS OR PERPETUAL STREAMS
- MAIN SUPPLY DITCHES OR CANALS
- SECONDARY OR LATERAL DITCHES
- DAMS, BRIDGES
- INTERSECTING DITCHES OR CANALS
- TRAVERSE LINES
- TIE LINES
- PLACE OF BENEFICIAL USE
- PROPERTY LINE (SEE NOTE 5)
- ROADS (PAVED / OTHER)
- FENCES
- RAILROADS
- BUILDINGS

ARTISAN "WHERE ART & MEASUREMENT SCIENCE CONVERGE"

GEODETIC NORTH

PORTIONS OF T. 9 N., R. 65 E.

STATE WATER RIGHT SURVEYOR'S CERTIFICATE

I, TIMOTHY J. WOLF, BEING FIRST DULY SWORN, DEPOSE AND SAY THAT THIS MAP, CONSISTING OF ONE SHEET, HAS BEEN CORRECTLY DRAWN TO THE DESIGNATED SCALE FROM FIELD NOTES OF A SURVEY MADE UNDER MY DIRECT SUPERVISION AND DIRECTION, ON THE 1ST DAY OF DECEMBER, 2007; THAT IT TRULY AND CORRECTLY REPRESENTS THE PLACE OF BENEFICIAL USE AND THE LOCATION AND EXTENT OF THE WORKS USED TO DIVERT WATER FROM WAMBOLT (WAMBOLDT) SPRING IN LINCOLN COUNTY, NV, BY TUFFY RANCH PROPERTIES, LLC, FOR IRRIGATION AND DOMESTIC PURPOSES UNDER PERMIT NO. 39550. THAT THE POINT OF DIVERSION, THE LOCATION AND SIZE OF THE DIVERTING CHANNEL OR OTHER CONDUIT, LOCATION AND DESCRIPTION OF ALL MEASURING DEVICES, THE LOCATION AND EXTENT OF THE LAND OWNED OR CONTROLLED BY THE APPLICANT UPON WHICH WATER APPLIED FOR UNDER PERMIT NO. 39550 IS USED, TOGETHER WITH THE AREA AND KIND OF CULTURE IN EACH 40-ACRE SUBDIVISION, AND THE LOCATION AND NAMES OF ALL OTHER WORKS OR STREAMS WHICH ARE CROSSED BY OR CONNECTED WITH SAID WORKS ARE FULLY AND CORRECTLY DESIGATED HEREON.

12/6/07

TIMOTHY J. WOLF
STATE WATER RIGHT SURVEYOR
NEVADA CERTIFICATE NO. 954
AGENT FOR ARTISAN SPATIAL TECHNOLOGY, LLC.

PROFESSIONAL LAND SURVEYOR - STATE OF NEVADA
TIMOTHY J. WOLF
Exp. 6-30-08
No. 9677

12/6/07

ATTEST:

STATE OF NEVADA }
COUNTY OF CLARK } S.S.

SIGNED OR ATTESTED BEFORE ME ON Dec. 06, 2007 BY TIMOTHY J. WOLF.

JESSICA ISLAS
Notary Public State of Nevada
No. 07-1516-1
My appt. exp. Sept. 19, 2010

SIGNATURE: Jessica Islas
PRINTED NAME: Jessica Islas
MY COMMISSION EXPIRES: 09/19/2010

39550 CERTIFICATE NO. 17037 ISSUED 8-28-08

MONUMENTATION & RELATED MAP SYMBOLS

- FOUND SECTION CORNER
- FOUND 1/4 SECTION CORNER, OR AS NOTED
- POINT OF DIVERSION

BASIS OF BEARINGS (B.O.B.)

BASIS OF BEARINGS HEREON REPRESENTS A TRUE MERIDIAN PASSING THROUGH A LATITUDE OF 38°38'26.25023"N, LONGITUDE 114°38'24.12619"W THE BEARINGS HEREON THEREFORE REFLECT GEODETIC (GPS) NORTH USING SURVEY-GRADE EQUIPMENT FROM THE GEOGRAPHIC POINT, ABOVE. THE MEASUREMENTS CONFORM TO "GPS, 5-METERS OR LESS PRECISION".

NOTES & REFERENCES

1. GUIDELINES AND RULES FOR THE PREPARATION OF WATER RIGHTS MAPS (REVISED 2003).
2. NRS 240.1675.
3. U.S.G.S. DIGITAL ONLINE TOPOGRAPHIC DATA USED TO ASSIST WITH SPATIAL PUBLIC LAND SURVEY CORNER SEARCH POSITIONS.
4. CHANGE APPLICATION MAP PREPARED FOR PERMIT NO. 33458 BY FRANK W. GENTRY, JULY 15, 1977.
5. PROPERTY LINE IS APPROXIMATE PER LINCOLN COUNTY GIS PARCEL DATA.

Artisan Spatial Technology, LLC
"Where Art & Measurement Science Converge"
P.O. 35381, LAS VEGAS, NV. 89133
(702) 233-3451

CONTRACT:	T.O.3, 20071130
LOCATION:	GEYSER RANCH
NAME:	WAMBOLT SPRING
REV. DATE:	12/06/07
DRAWN:	T.WOLF
REVIEWED:	D. CARRIGER
H.SCALE:	1"=800'
V.SCALE:	N/A
SHEET	1 OF 1 SHEET(S)

39550

FILED
DEC 21 2007
STATE ENGINEER'S OFFICE

MAP TO ACCOMPANY
PROOF OF BENEFICIAL USE
UNDER PERMIT NO. 39550

FOR: IRRIGATION AND DOMESTIC

BY: TUFFY RANCH PROPERTIES, LLC

FROM: WAMBOLT SPRING

IN: LINCOLN COUNTY, NEVADA

39550