PORTIONS OF SECTIONS 29 AND 30, T.24N., R.20E., M.D.M.
WASHOE COUNTY, NEVADA

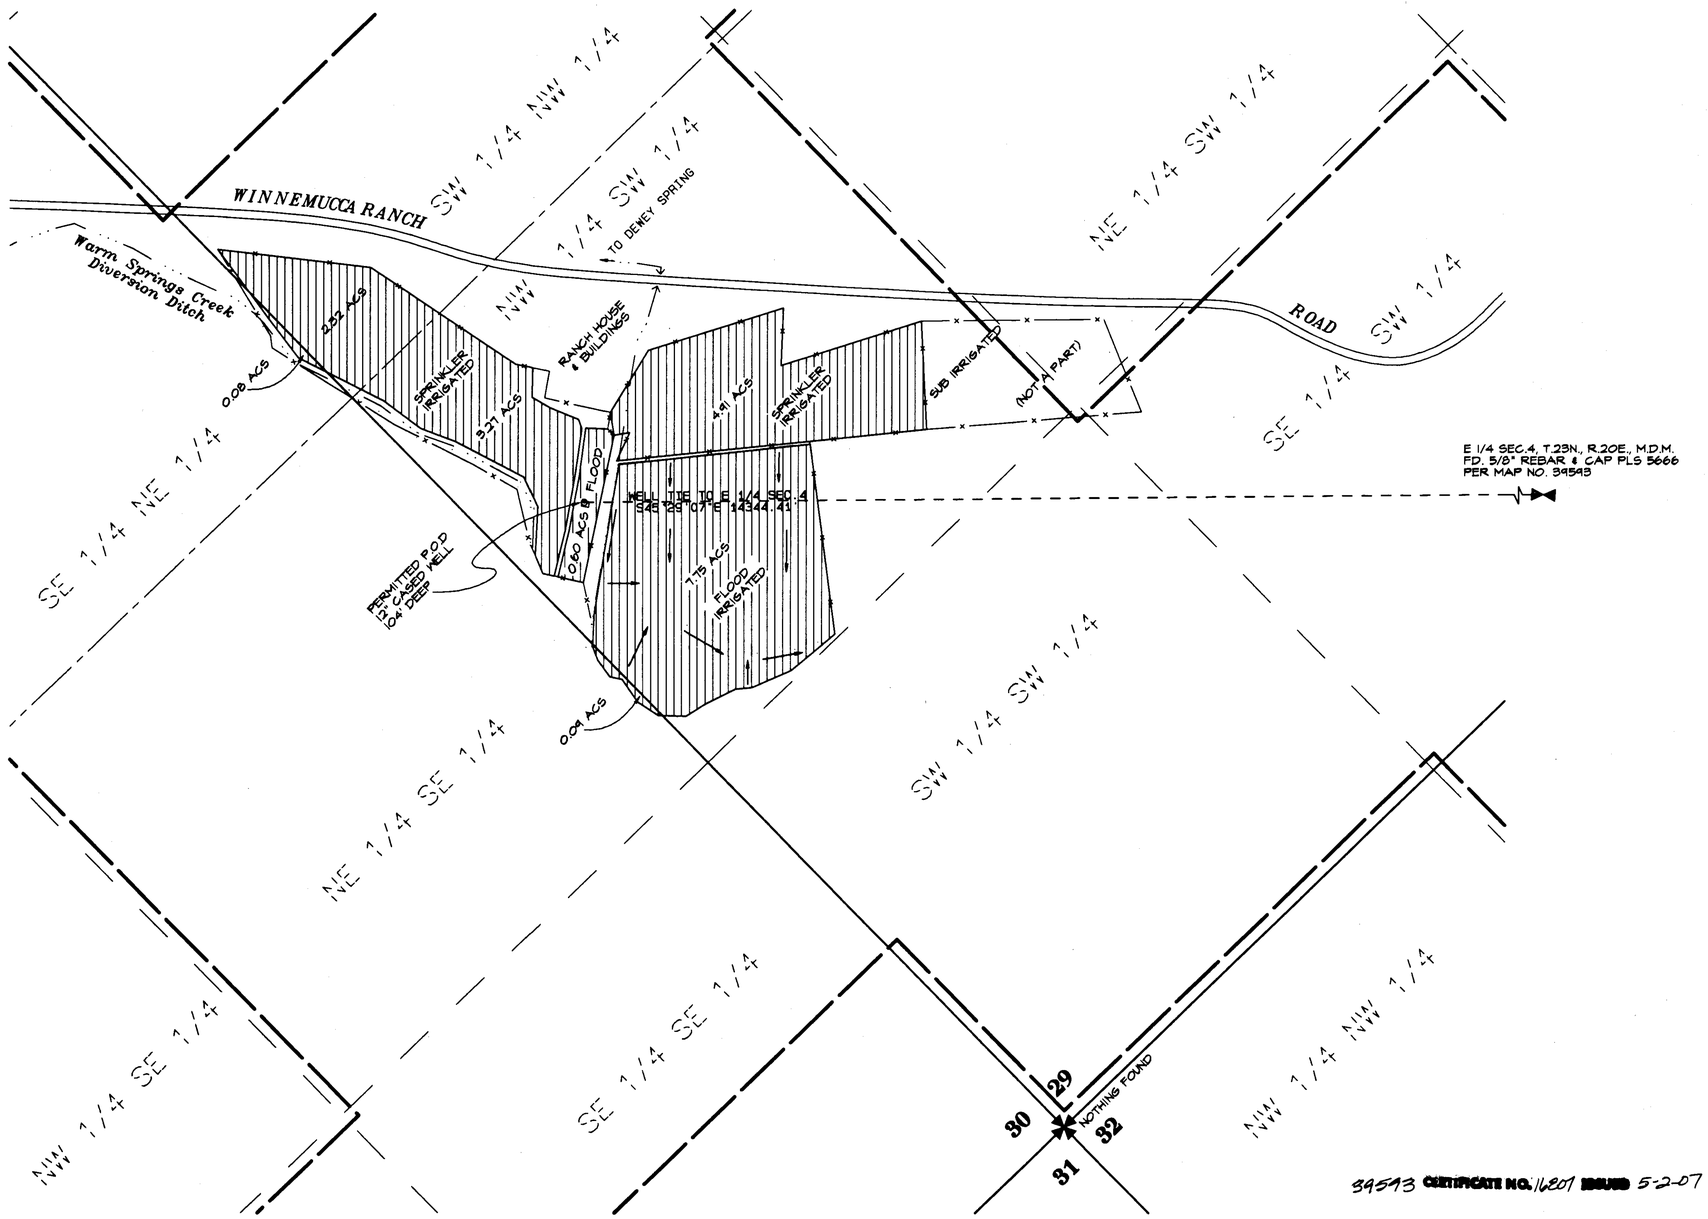

STATE OF NEVADA
COUNTY OF WASHOE } SS

I, George G. Lindesmith, being first duly sworn, depose and say that this map consisting of one sheet, has been correctly drawn to the designated scale from field notes of a survey made by me, or under my supervision and direction, on January 10, 2003, that it truly and correctly represents the proposed location and extent of the works used to divert water from an underground source in Washoe County, Nevada, by ROBERT W. MARSHALL and NANETTE MARSHALL, d.b.a. INTERMOUNTAIN CATTLE CO., for irrigation & domestic purposes under Permit No. 39593. That the point of diversion, the location and extent of lands owned or controlled by the applicant upon which water applied for under Permit No. 39593 is used, together with the area and kind of culture in each 40-acre subdivision, and the location and names of all other works or streams which are crossed by or connected with said works are fully and correctly designated thereon.

PROFESSIONAL LAND SURVEYOR, STATE OF NEVADA
GEORGE G. LINDESMITH
Exp. 12-31-03
No. 6366

George G. Lindesmith
State Water-Right Surveyor No. 704

1-21-2003

Subscribed and sworn to before me on this 21ST day of JANUARY 2003.

Notary Public

DAVID C. CROOK
Notary Public - State of Nevada
Appointment Recorded in Washoe County
No: 96-5200-2 - Expires November 1, 2004

CULTURAL TABULATION
4.0 ACRE FEET PER ACRE

PERMIT	SECTION	1/4	1/4	ACRES	DESCRIPTION
39593	29	SW	NW	2.32	PASTURE GRASS
39593	29	NW	SW	16.53	PASTURE GRASS
39593	30	SE	NE	0.08	PASTURE GRASS
39593	30	NE	SE	0.09	PASTURE GRASS
TOTAL				19.02	

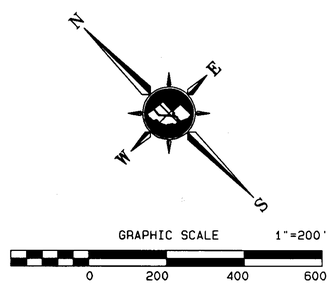

BASIS OF BEARINGS

This map is based on GPS static observations, NAD83 Nevada State Plane West Zone 2703, modified to ground using site-specific combined factor of 0.9998095180 and the bearing from CHALK BLUFF to VISTA 2. Values shown per Map No. 39593 were rotated 00°41'23" clockwise.

39593 CERTIFICATE NO. 16207 ISSUED 5-2-07

REFERENCES

1. Permit No. 39593.
2. Map to Accompany Application No. 39593.

LEGEND:

FENCE LINE	QUARTER SECTION CORNER
1/16TH SECTION LINE	SECTION CORNER
CENTERLINE OF SECTION	WELL (PERMITTED POINT OF DIVERSION)
SECTION LINE	
PERMITTED PLACE OF USE	
STREAM OR DITCH	AREA IRRIGATED UNDER PERMIT NO. 39593

STATE ENGINEER'S USE

5/1/2007 Surveyors affadavit & Title Block shows it reflect the manner of use as irrigation only.
SEE LETTER & PAPER COPY of Cultural map. dated April 30, 2007 showing the withdrawal of 2.87 Acres w/: NW¼ SW¼ Sec. 29, T. 24N, R. 20E. From the place of use of for a total of 16.15 irrigated acres. S. Clark

FILED
APR 20 2007
STATE ENGINEER'S OFFICE

RECEIVED
03 JAN 21 PM 12:38
STATE ENGINEERS OFFICE

TRI STATE SURVEYING, LTD
1925 E. PRATER WAY
SPARKS, NEVADA 89434
(775) 358-9491 * FAX # 358-3664

JOB 02389.03M DDM

MAP TO ACCOMPANY PROOF OF BENEFICIAL USE UNDER PERMIT NO. 39593 FOR IRRIGATION & DOMESTIC PURPOSES BY

ROBERT W. MARSHALL and NANETTE MARSHALL d.b.a. INTERMOUNTAIN CATTLE CO.

FROM AN UNDERGROUND SOURCE IN WASHOE COUNTY, NEVADA

39593