1/4 1/4	SECTION	T	R	CULTIVATED ACREAGE	DISCRIPTION OF CULTURE	DATE OF FIRST CULTURE
N.E. 1/4 N.W. 1/4	21	37 N.	57 E.	2.04	LAWN, TREES	

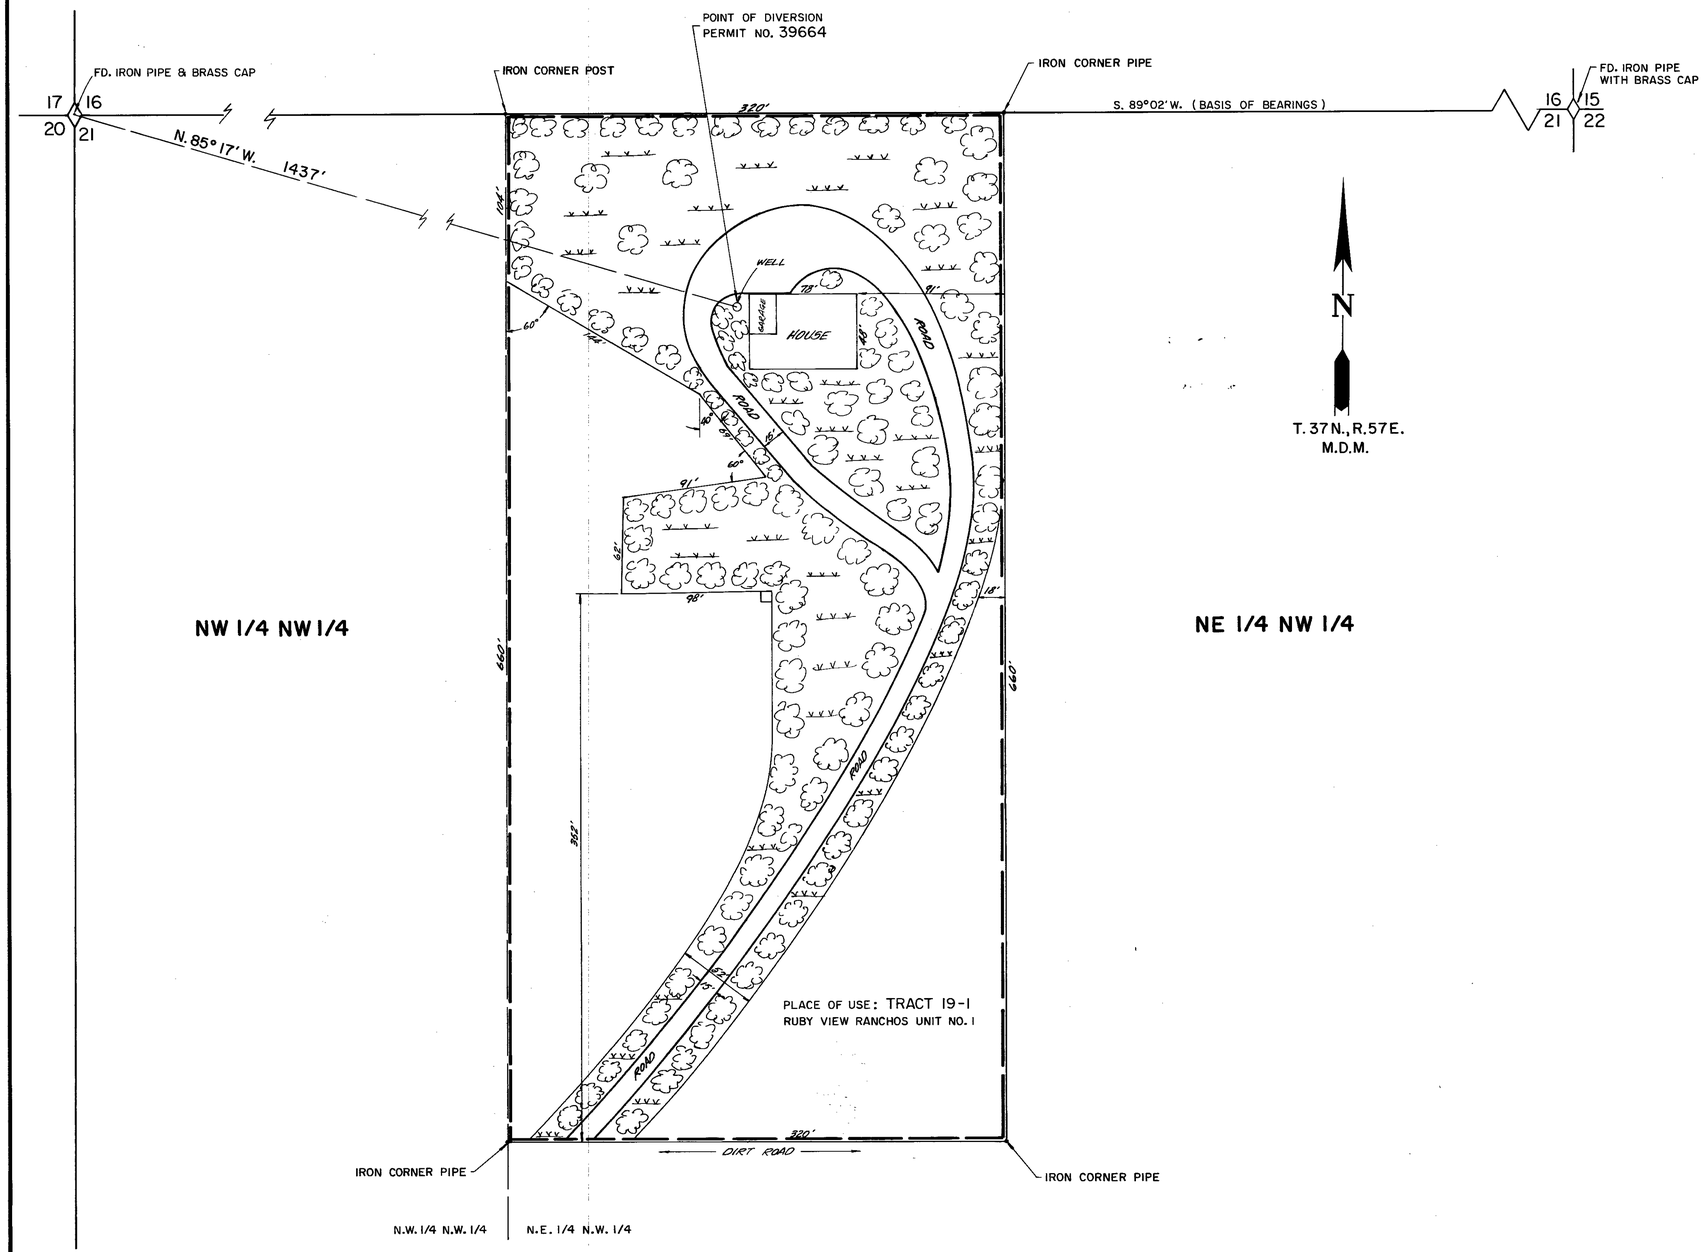

STATE OF NEVADA
S.S.
COUNTY OF ELKO

I, William A. Nisbet, being first duly sworn depose and say that this map, consisting of one sheet, has been correctly drawn to the designated scale from field notes of the survey made under my supervision and direction on the 3rd of August, 1990; that it truly and correctly represents the location and extent of the works used to divert water FROM UNDERGROUND, IN ELKO COUNTY, BY RAYMOND AND MARIAM CAVALLERO FOR IRRIGATION PURPOSES UNDER PERMIT NO. 39664. That the point of diversion, the location, size of the diverting channel, location and description of all measuring devices, the location and extent of lands owned or controlled by the applicant upon which water applied for under Application No. 39664 is used, together with the area and kind of culture in each 40-acre subdivision, and the location and names of all other works or streams which are crossed by or connected with said works are fully and correctly designated thereon.

PROFESSIONAL LAND SURVEYOR - STATE OF NEVADA
WILLIAM A. NISBET
8/23/90
NO. 3805

William A. Nisbet
STATE WATER RIGHT SURVEYOR NO. 448

SUBSCRIBED AND SWORN TO BEFORE ME THIS 23 DAY OF August, 1990

Carolyn Dirswold

BASIS OF BEARINGS: NORTH LINE SEC. 21, PER PLAT, B.L.M., 1978

LEGEND:

TREE
GRASS

0 50' 100' 150' 200
SCALE: 1" = 50'

CERTIFICATE No. 12926 ISSUED 8-5-91

FILED
AUG 24 1990
STATE ENGINEER'S OFFICE

MAP

TO ACCOMPANY PROOF OF BENEFICIAL USE UNDER PERMIT NO. 39664 FOR IRRIGATION AND DOMESTIC

BY

RAYMOND P. AND MIRIAM CAVALLERO
FROM AN UNDERGROUND SOURCE
IN ELKO COUNTY

BY J. PISONI	APPR.	NO.	BY	DATE	DESCRIPTION	CHK'D	APP'D
JOB NO. 1001.001	DATE 8-8-90				REVISIONS		

CHILTON ENGINEERING and SURVEYING, LTD.
421 COURT STREET
(702) 738-2121 ELKO, NEVADA 89801

W90027 1/1

39664

39664