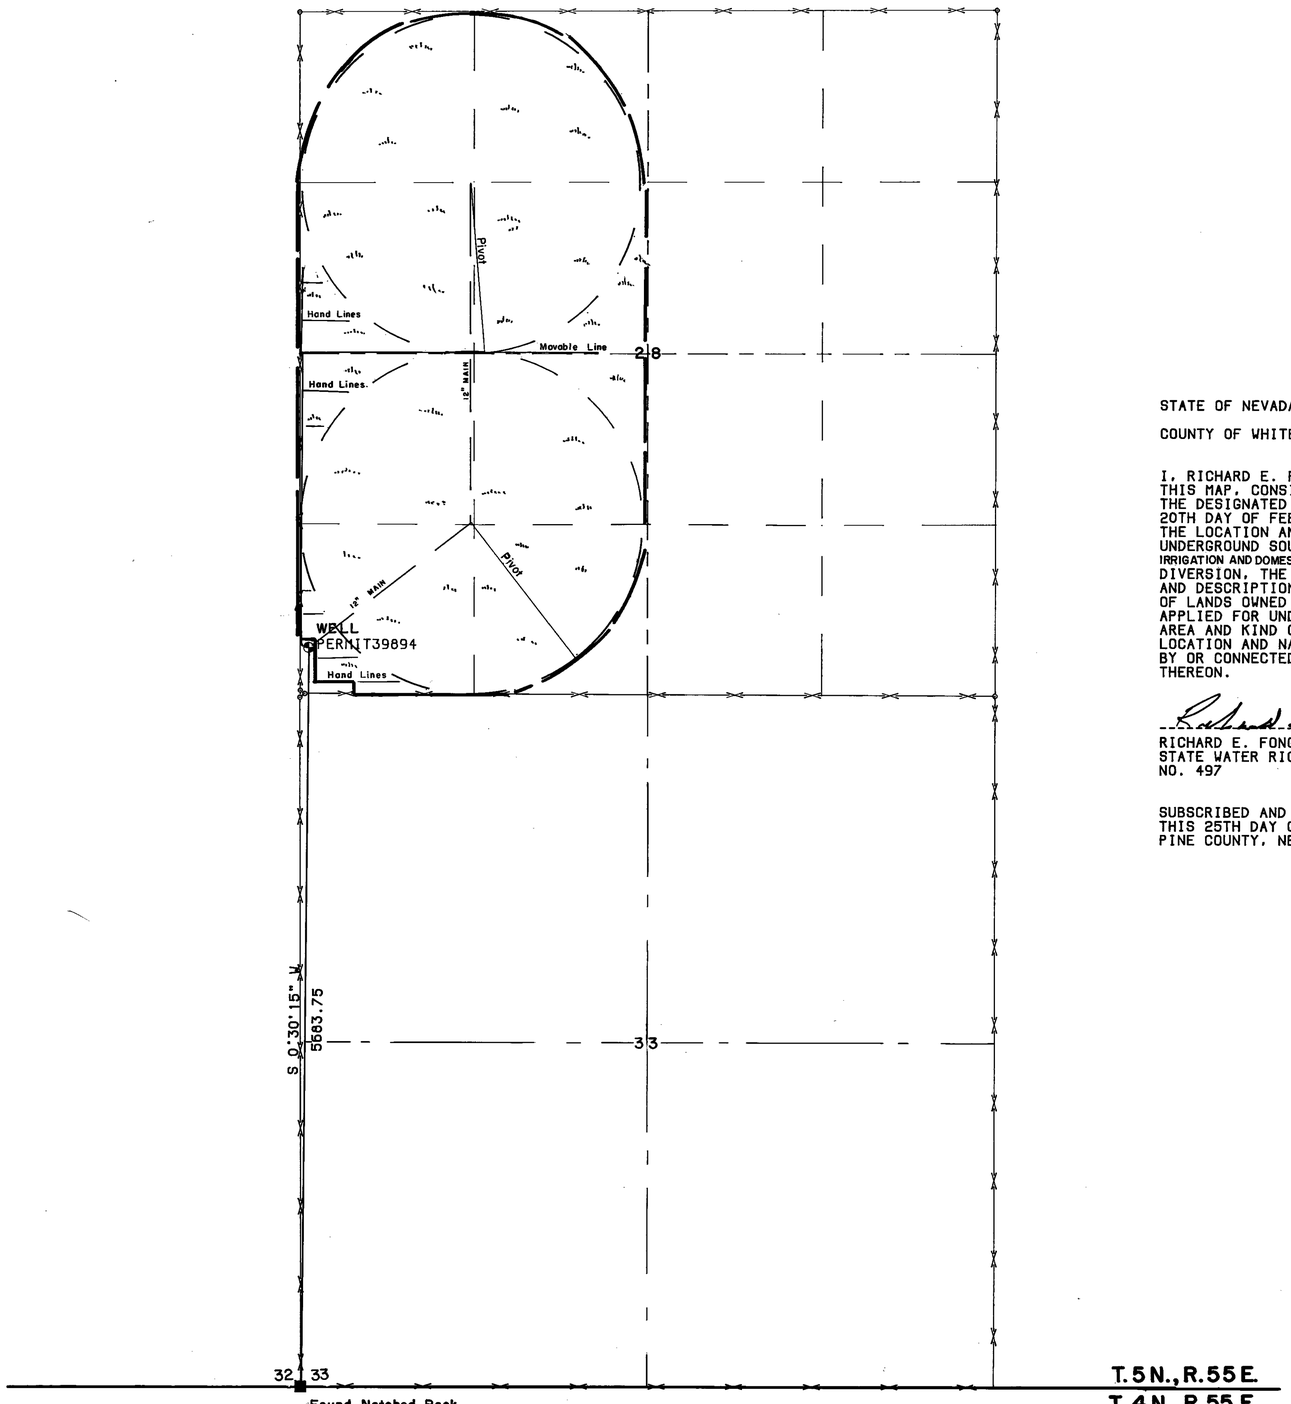

Section	Subdivison	Township	Range	Cultivated Acreage	Description of culture	Date of first culture
28	NW1/4 NW1/4	5 North	55 East	33.14	Grain	
"	NE1/4 NW1/4	" "	" "	29.21	"	
"	SE1/4 NW1/4	" "	" "	40.45	"	
"	SW1/4 NW1/4	" "	" "	42.89	"	
"	NW1/4 SW1/4	"	" "	40.99	"	
"	NE1/4 SW1/4	"	" "	40.07	"	
"	SE1/4 SW1/4	" "	" "	31.90	"	
"	SW1/4 SW1/4	" "	" "	38.93	"	
		TOTAL	ACRES	297.58		

STATE OF NEVADA)
) S.S.
COUNTY OF WHITE PINE)

I, RICHARD E. FONGER, BEING FIRST DULY SWORN, DEPOSE AND SAY THAT THIS MAP, CONSISTING OF ONE (1) SHEET, HAS BEEN CORRECTLY DRAWN TO THE DESIGNATED SCALE FROM FIELD NOTES OF A SURVEY MADE BY ME ON THE 20TH DAY OF FEBRUARY, 1991; THAT IT TRULY AND CORRECTLY REPRESENTS THE LOCATION AND EXTENT OF THE WORKS USED TO DIVERT WATER FROM UNDERGROUND SOURCES IN NYE COUNTY, NEVADA, BY CHARLES J. HUGHES FOR IRRIGATION AND DOMESTIC USE UNDER A PORTION OF APPLICATION NO.39894. THAT THE POINT OF DIVERSION, THE LOCATION, SIZE OF THE DIVERTING CHANNEL, LOCATION AND DESCRIPTION OF ALL MEASURING DEVICES, THE LOCATION AND EXTENT OF LANDS OWNED OR CONTROLLED BY THE APPLICANT UPON WHICH WATER APPLIED FOR UNDER APPLICATION NO. 39894 IS USED, TOGETHER WITH THE AREA AND KIND OF CULTURE IN EACH 40-ACRE SUBDIVISION, AND THE LOCATION AND NAMES OF ALL OTHER WORKS OR STREAMS WHICH ARE CROSSED BY OR CONNECTED WITH SAID WORKS ARE FULLY AND CORRECTLY DESIGNATED THEREON.

Richard E. Fonger Feb 25, (91)
RICHARD E. FONGER, DATE
STATE WATER RIGHT SURVEYOR
NO. 497

SUBSCRIBED AND SWORN TO BEFORE ME Penny Alworth
THIS 25TH DAY OF FEBRUARY, 1991. NOTARY PUBLIC IN AND FOR WHITE PINE COUNTY, NEVADA.

PENNY ALWORTH
Notary Public - State of Nevada
Appointment Recorded in White Pine County
MY APPOINTMENT EXPIRES JULY 19, 1993

Solar Bearing Base

Scale: 1" = 600'
0' 600' 2,400' 4,200'

FILED
MAR 14 1991
STATE ENGINEER'S OFFICE

CERTIFICATE No. 13194 ISSUED 1-8-92

FONGER SURVEY
P.O. Box 491
401 Murry Street
Ely, Nevada 89301
(702)289-2898

MAP
To Accompany Proof of Beneficial Use
Under a Portion Application No. 39894
For Irrigation and Domestic
By CHARLES J. HUGHES
From Underground Sources
In Nye County, Nevada

(S)

39894