ACREAGE	1/4 1/4	SECTION	TOWNSHIP	RANGE	CULTURE
1.9	NE NW	20	T. 30 N.	R. 57 E.	IRRIGATED LANDSCAPE

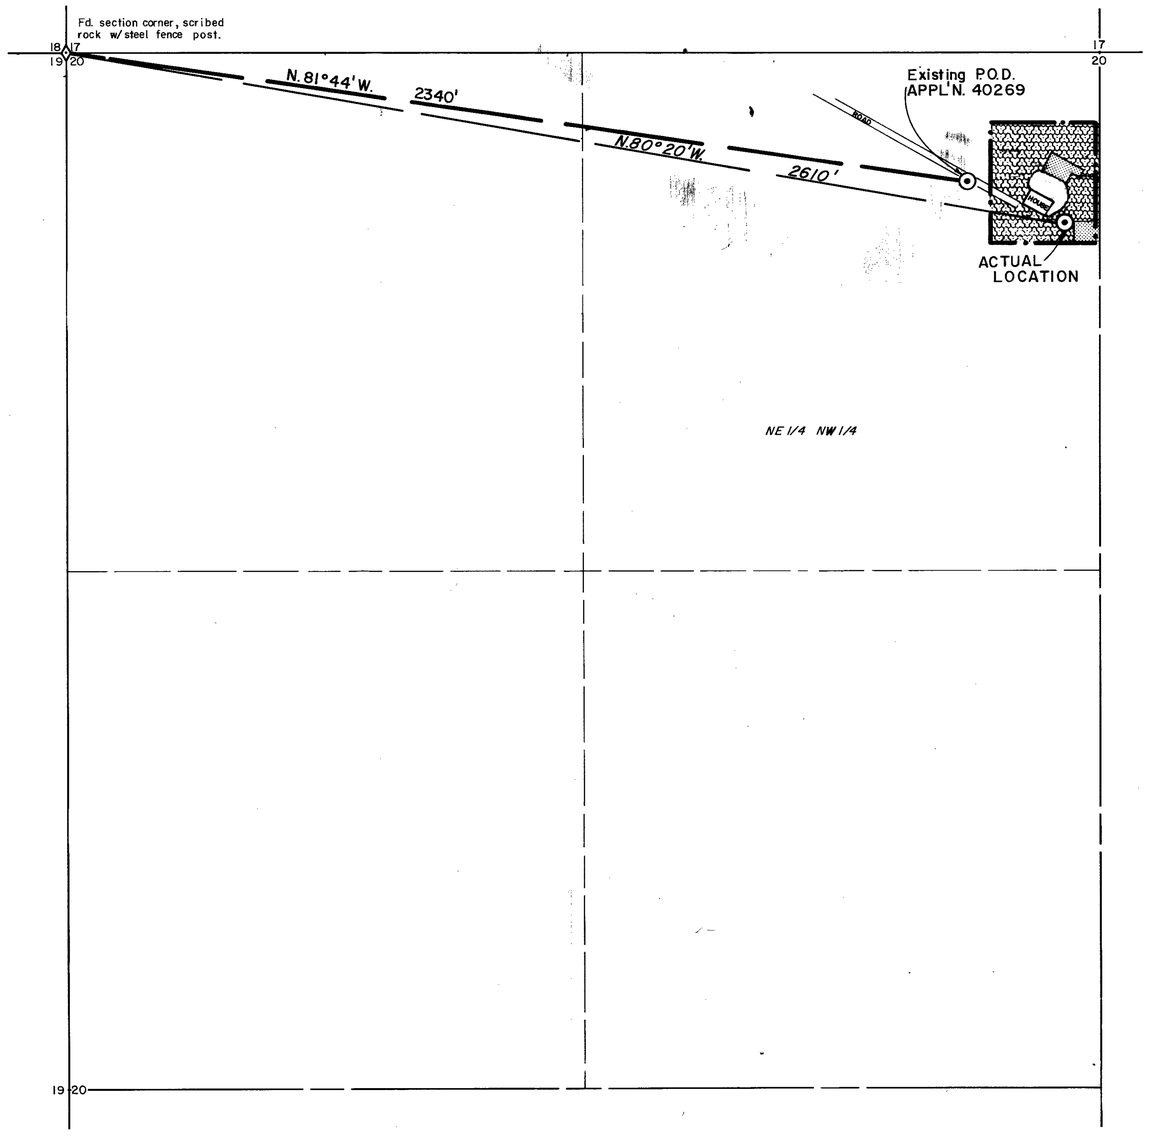

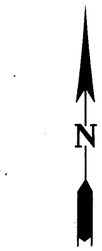

T. 30 N., R. 57 E., M.D.M.
ELKO COUNTY

LEGEND

- Lawn
- Garden & fruit trees
- Trees

STATE OF NEVADA }
COUNTY OF ELKO } ss.

I, William A. Nisbet, being first duly sworn, depose and say that this map, consisting of one sheet, has been drawn to the designated scale from a survey, made under my supervision and direction, completed on the 30th day of April, 1987; that it truly and correctly represents the proposed location and extent of the works used to divert water from an UNDERGROUND SOURCE in ELKO COUNTY by DONALD J. & VIRGINIA D. KING for IRRIGATION & DOMESTIC PURPOSES. That the proposed point of diversion, the approximate location and size of the diverting channel or other conduit, the place of use, and the location and names of all other works or streams which are crossed by or connected with the said works, are fully and correctly designated thereon.

William A. Nisbet
STATE WATER RIGHT SURVEYOR NO. 448.

Subscribed and sworn to before me this 7th day of May, 1987.
NOTARY PUBLIC in and for ELKO COUNTY, NEVADA

Leora Bernadot

BASIS OF BEARINGS: Map filed under application 40269

LEORA BERNADOT
Notary Public - State of Nevada
Elko County, Nevada
Commission Expires May 2, 1990

0 200 400 600 800 1000

SCALE: 1" = 200'

CERTIFICATE No. 11919 ISSUED 7/23/87

'87 MAY -8 A8:54
STATE ENGINEERS OFFICE

FILED
MAY 08 1987
STATE ENGINEER'S OFFICE

NO.	BY	DATE	DESCRIPTION	CHK'D	APP'D

REVISIONS

DRAWN BY DJF | APPROVED BY WAN
JOB NO. 878029.00 | DATE MAY 1987

MAP
TO ACCOMPANY PROOF OF APPLICATION
OF WATER TO BENEFICAL USE UNDER
PERMIT NO. 40269 FOR
IRRIGATION & DOMESTIC PURPOSES
BY
DONALD J. & VIRGINIA D. KING
FROM UNDERGROUND SOURCES
IN ELKO COUNTY

Kennedy/Jenks/Chilton
Consulting Engineers
421 Court Street Elko, NV.

W87013 | 1/1

40269