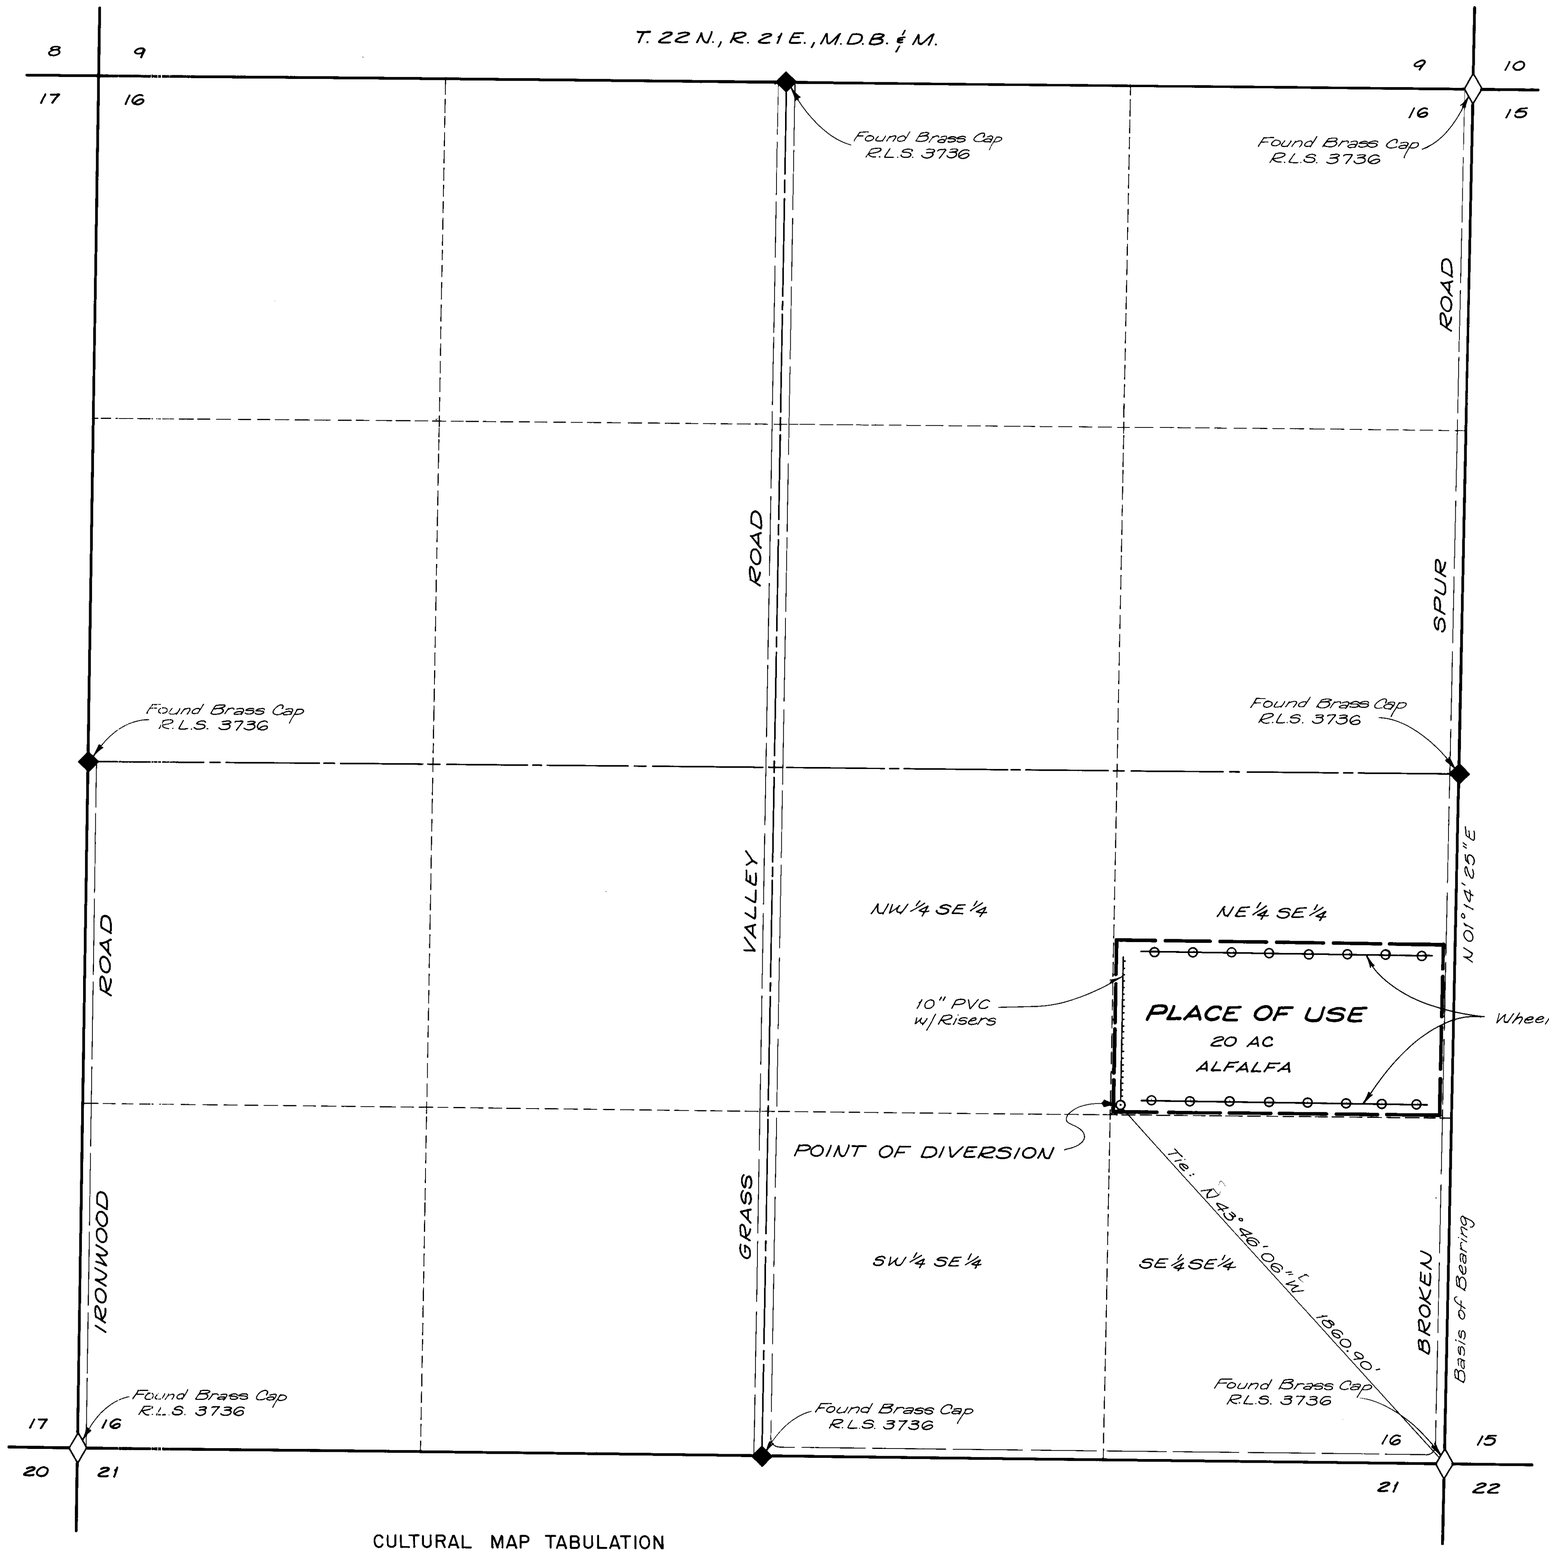

STATE OF NEVADA
COUNTY OF WASHOE } S.S.

I, Thomas A. Foote, being first duly sworn, depose and say that this map consisting of 1 sheet, has been correctly drawn to the designated scale from field notes of a survey made under my supervision and direction on April 16, 1984; that it truly and correctly represents the location and extent of the works used to divert water from an underground source in Washoe County, by M.C.O. Properties, Inc. for Irrigation and Domestic Purposes under Application No. 40587; that the Point of Diversion, the location, size of the diversion channel, location and description of all measuring devices, location and extent of all lands owned or controlled by the applicant upon which water applied for under Application No. 40587 is used, together with the area and kind of culture in each 40-acre subdivision, and the location and names of all other works or streams which are crossed or connected with said works are fully and correctly designated thereon.

Thomas A. Foote — 594
State Water Right Surveyor

Subscribed and sworn to before me this 1st day of May, 1984, Notary Public in and for Washoe County, Nevada.

Elizabeth A. Dottei
Notary Public

ELIZABETH A. DOTTEI
Notary Public - State of Nevada
Appointment Recorded in Washoe County
MY APPOINTMENT EXPIRES JAN 11, 1988

BASIS OF BEARING

East Line of Section 16, T. 22 N., R. 21 E., M.D.B. & M as shown on Record of Survey File No. 383412, Official Records of Washoe County, Nevada, i.e. ~ N 01° 14' 25" E.

N

0 150 300 600 900

SCALE: 1" = 300'

CULTURAL MAP TABULATION

SECTION	SUBDIVISION	TOWNSHIP	RANGE	CULTIVATED ACREAGE	DESCRIPTION OF CULTURE
16	NE 1/4 SE 1/4	22	21	20	Alfalfa

CERTIFICATE NO. 11180 ISSUED 6/3/85

FILED
MAY 1984
STATE ENGINEER'S OFF.

PREPARED BY:
THOMAS A. FOOTE & ASSOC., LTD.
160 HUBBARD WAY NO. 2 RENO, NV 89502
DATE: APRIL 18, 1984 | SHEET: 1 OF 1

MAP
TO ACCOMPANY
PROOF OF BENEFICIAL USE
APPLICATION NO. 40587
FOR
IRRIGATION AND DOMESTIC USE
BY
M.C.O. PROPERTIES, INC.
FROM AN UNDERGROUND SOURCE

74437 60346 T 40587