NOTE
5 ACRES WITHIN FENCE PLANTED SPRING 1981
1.1 AC OUTSIDE FENCE PLANTED SPRING 1985

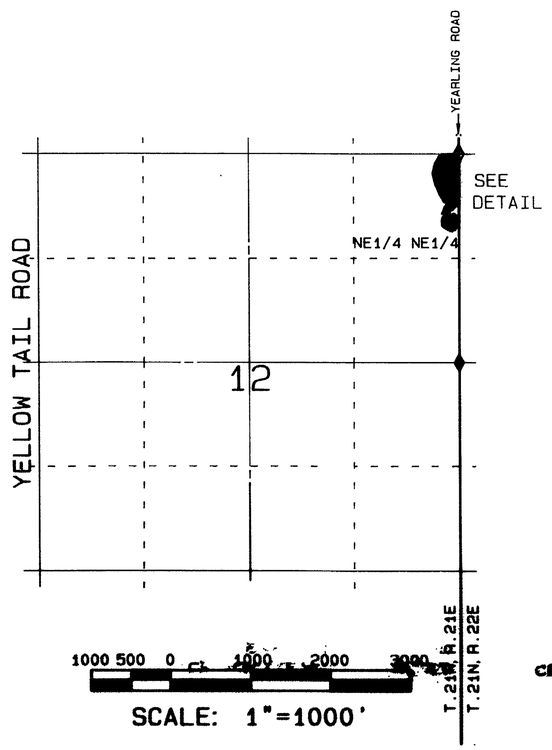

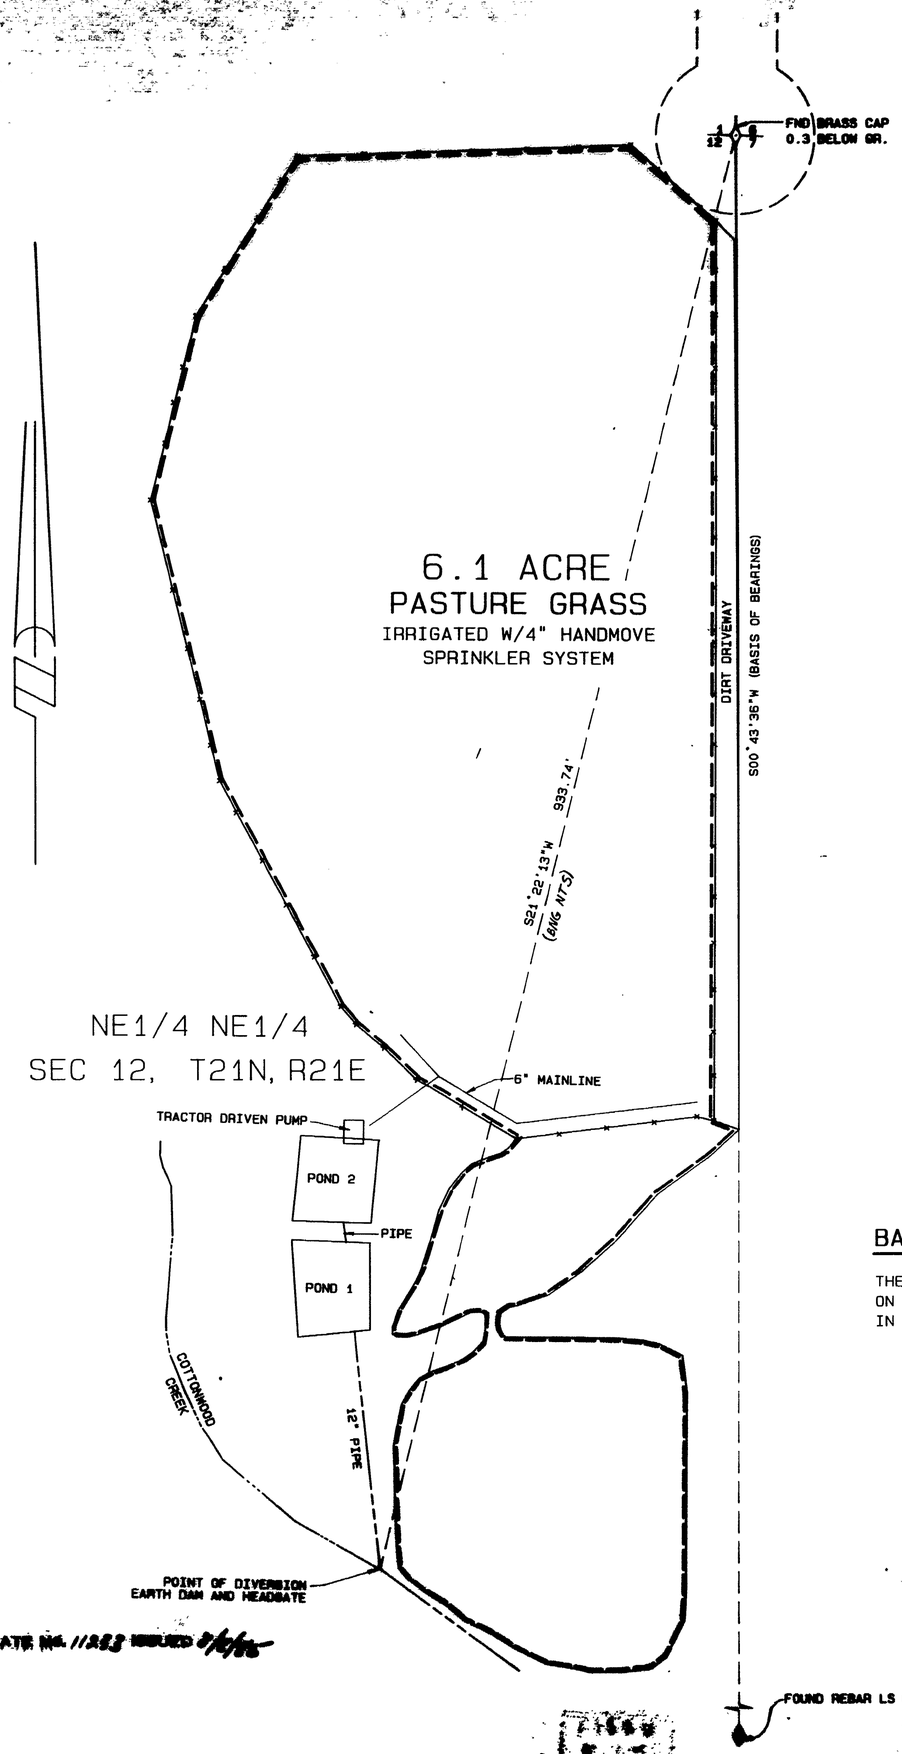

CERTIFICATE NO. 11283 ISSUED 3/6/86

STATE OF NEVADA }
COUNTY OF WASHOE } ss

I, THOMAS A. FOOTE, BEING FIRST DULY SWORN, DEPOSE AND SAY THAT THIS MAP, CONSISTING OF ONE SHEET, HAS BEEN CORRECTLY DRAWN TO THE DESIGNATED SCALE FROM FIELD NOTES OF A SURVEY MADE UNDER MY SUPERVISION AND DIRECTION, ON APRIL 23, 1982 AND ON MAY 6, 1985, THAT IT TRULY AND CORRECTLY REPRESENTS THE LOCATION AND EXTENT OF THE WORKS USED TO DIVERT WATER FROM COTTONWOOD CREEK IN WASHOE COUNTY, BY JERRY C. AND TERRY K. ANHORN FOR IRRIGATION AND DOMESTIC PURPOSES UNDER APPLICATION NO. 40829. THAT THE POINT OF DIVERSION, THE LOCATION, SIZE OF THE DIVERSION CHANNEL, LOCATION AND DESCRIPTION OF ALL MEASURING DEVICES, LOCATION AND EXTENT OF LANDS OWNED OR CONTROLLED BY THE APPLICANT UPON WHICH WATER APPLIED FOR UNDER APPLICATION NO. 40829 IS USED, TOGETHER WITH THE AREA AND KIND OF CULTURE IN EACH 40-ACRE SUBDIVISION AND THE LOCATION AND NAMES OF ALL OTHER WORKS OR STREAMS WHICH ARE CROSSED OR CONNECTED WITH SAID WORKS ARE FULLY AND CORRECTLY DESIGNATED THEREON.

THOMAS A. FOOTE — 594
CERTIFICATE NO.

SUBSCRIBED AND SWORN TO BEFORE ME THIS 30TH DAY OF NOVEMBER, 1985 NOTARY PUBLIC IN AND FOR WASHOE COUNTY, NEVADA.

Teresa J. Van Tress
NOTARY PUBLIC

TERESA J. VAN TRESS
Notary Public - State of Nevada
Appointment Recorded in Washoe County
MY APPOINTMENT EXPIRES OCT. 9, 1985

CULTURAL MAP TABULATION

SECTION	SUBDIVISION	T. N.	T. N.	CULTIVATED ACREAGE	DESCRIPTION OF CULTURE
12	NE1/4, NE1/4	21	21	6.1	PASTURE GRASS

BASIS OF BEARING

THE EAST LINE OF SECTION 12, T.21N, R.21E, MDB&M, AS SHOWN ON THE RECORD OF SURVEY FILE NO 439212, FILED DECEMBER 13, 1976 IN THE WASHOE COUNTY RECORDER'S OFFICE, IE S00°43'36"W.

50 25 0 50 100 150
SCALE: 1"=50'

40829 40830

MAP

TO ACCOMPANY PROOF OF BENEFICIAL USE
UNDER APPLICATION NO.
40829
FOR IRRIGATION AND DOMESTIC USE
BY JEFFRY C. AND TERRY K. ANHORN
FROM COTTONWOOD CREEK

FILED

ACH40 40830