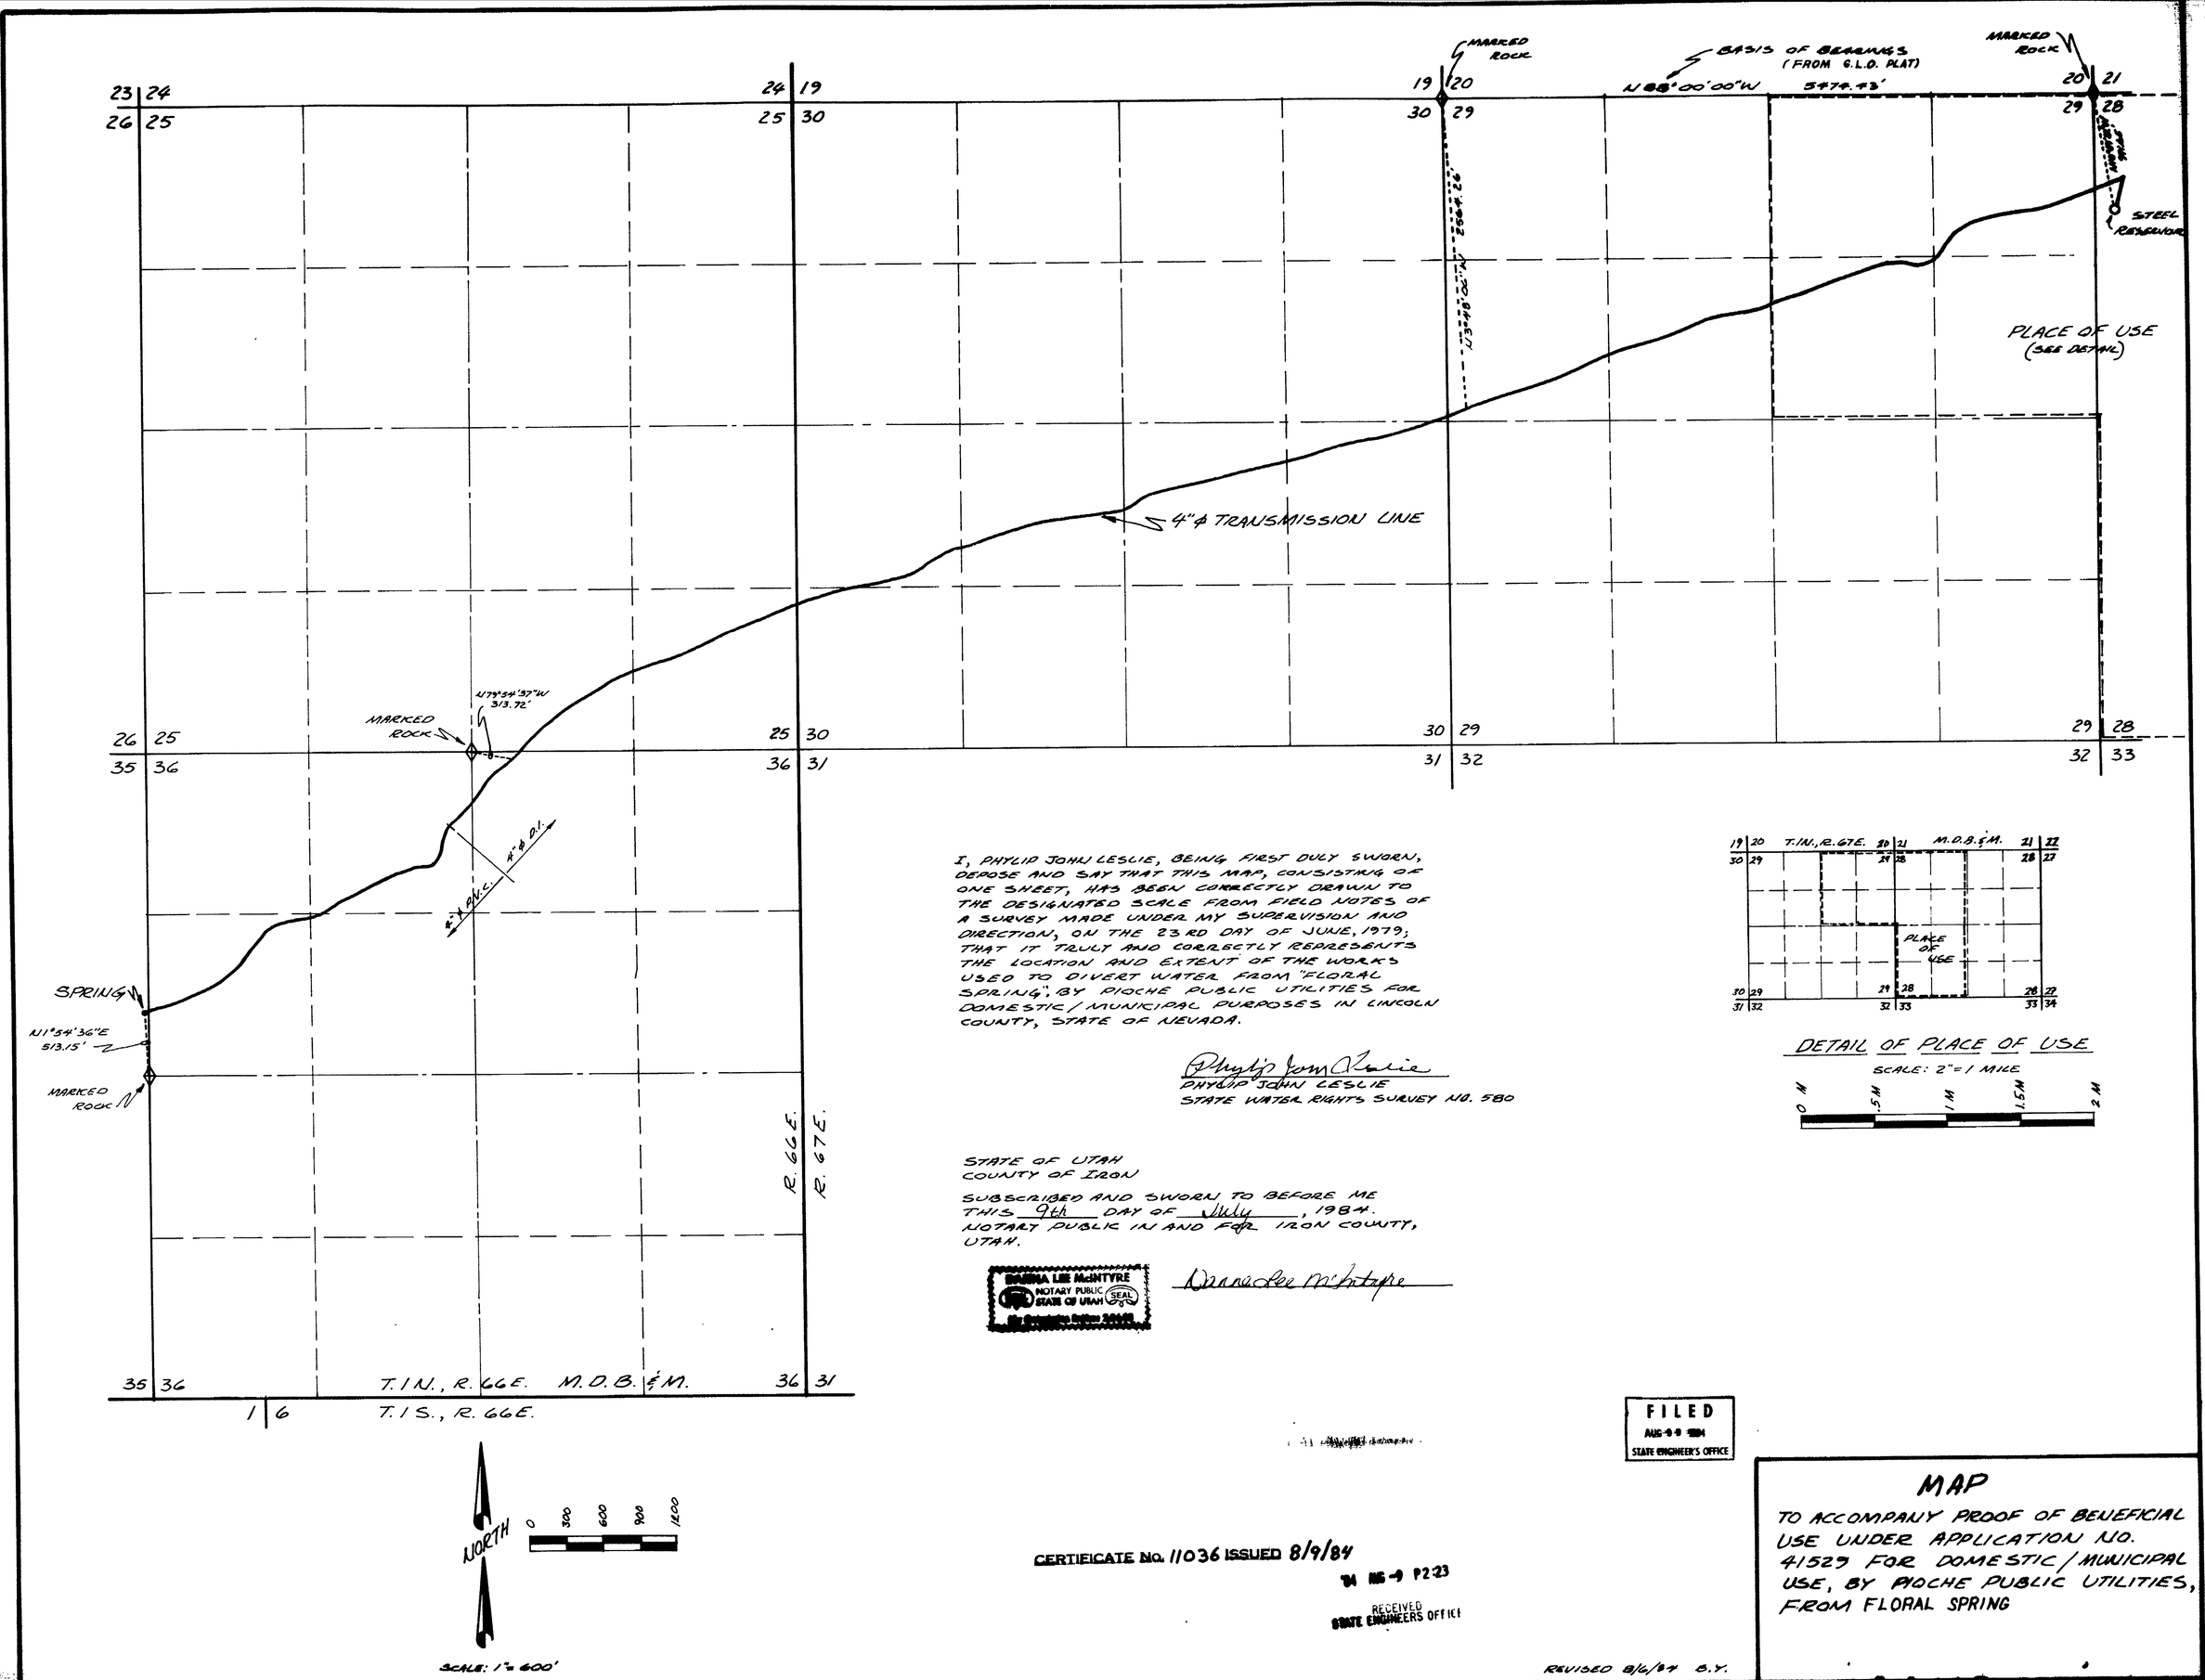

I, PHYLIP JOHN LESLIE, BEING FIRST DULY SWORN, DEPOSE AND SAY THAT THIS MAP, CONSISTING OF ONE SHEET, HAS BEEN CORRECTLY DRAWN TO THE DESIGNATED SCALE FROM FIELD NOTES OF A SURVEY MADE UNDER MY SUPERVISION AND DIRECTION, ON THE 23RD DAY OF JUNE, 1979; THAT IT TRULY AND CORRECTLY REPRESENTS THE LOCATION AND EXTENT OF THE WORKS USED TO DIVERT WATER FROM "FLORAL SPRING", BY PIOCHE PUBLIC UTILITIES FOR DOMESTIC/MUNICIPAL PURPOSES IN LINCOLN COUNTY, STATE OF NEVADA.

Phylip John Leslie
PHYLIP JOHN LESLIE
STATE WATER RIGHTS SURVEY NO. 580

STATE OF UTAH
COUNTY OF IRON

SUBSCRIBED AND SWORN TO BEFORE ME THIS 9th DAY OF July, 1984.
NOTARY PUBLIC IN AND FOR IRON COUNTY, UTAH.

DANNA LEE McINTYRE
NOTARY PUBLIC
STATE OF UTAH
SEAL

Danna Lee McIntyre

DETAIL OF PLACE OF USE

SCALE: 2"=1 MILE

0 M .5M 1M 1.5M 2M

FILED
AUG 9 1984
STATE ENGINEER'S OFFICE

CERTIFICATE No. 11036 ISSUED 8/9/84

'84 AUG -9 P2:23

RECEIVED
STATE ENGINEERS OFFICE

REVISED 8/6/84 B.Y.

MAP

TO ACCOMPANY PROOF OF BENEFICIAL USE UNDER APPLICATION NO. 41529 FOR DOMESTIC/MUNICIPAL USE, BY PIOCHE PUBLIC UTILITIES, FROM FLORAL SPRING

41529

#4842-01-01