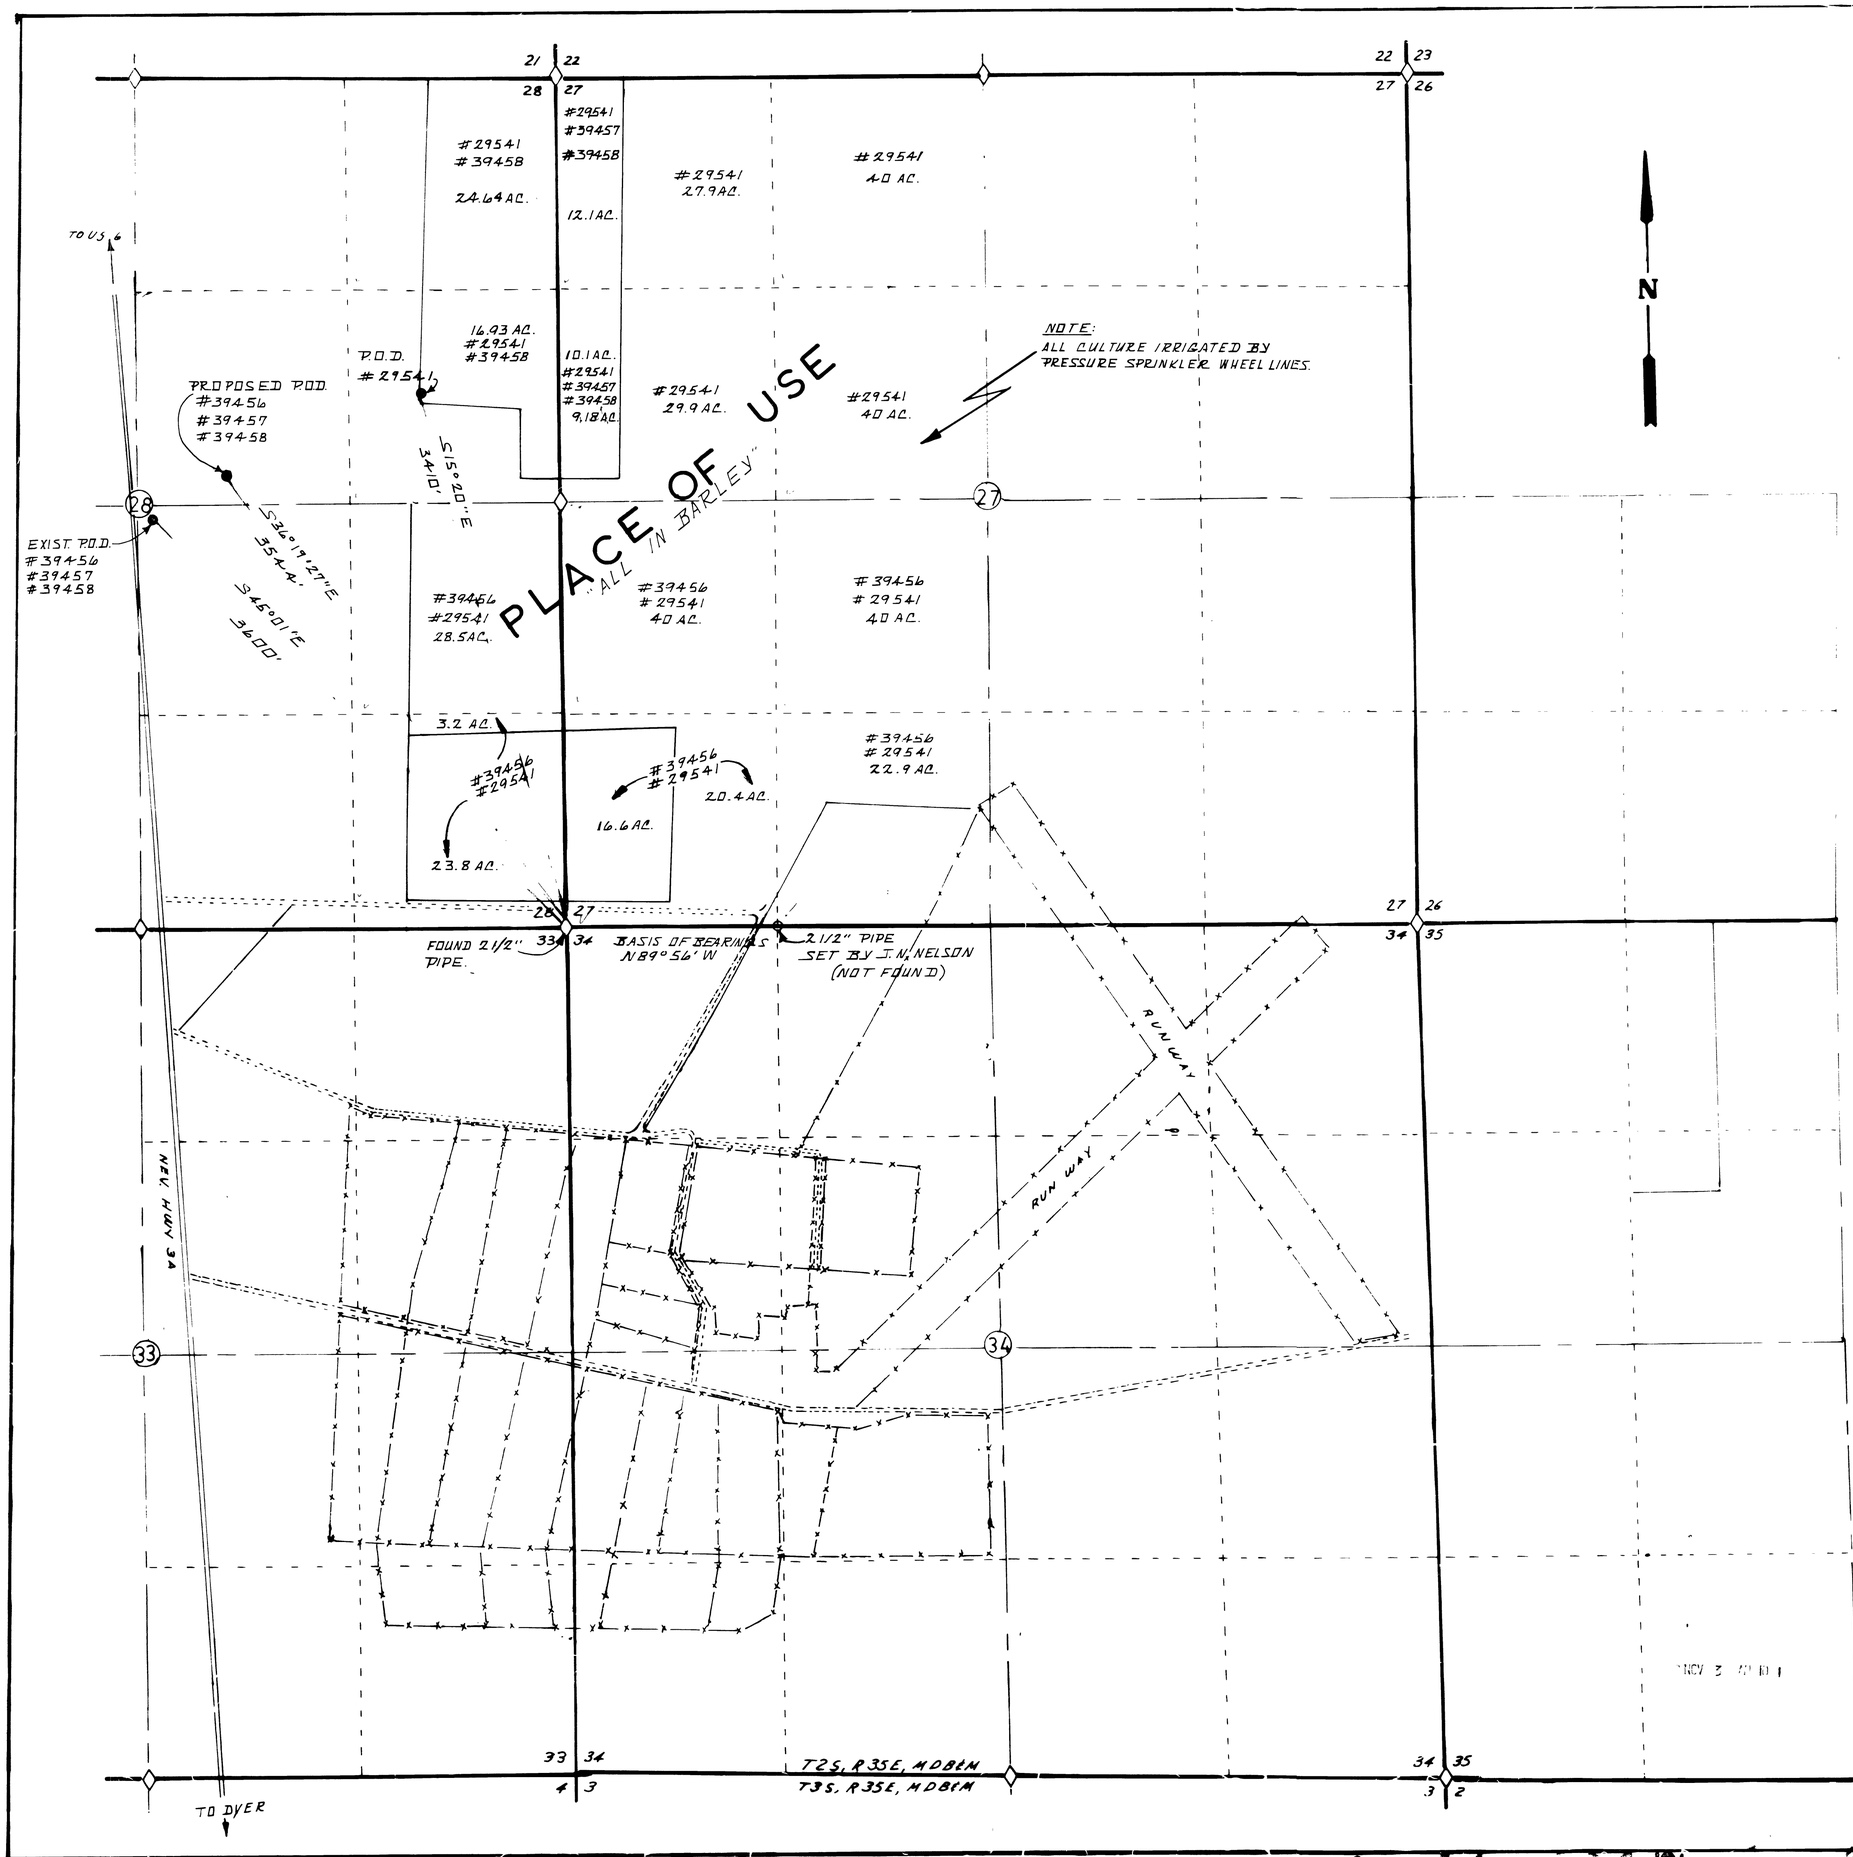

29541 9804 3/10/82.

STATE OF NEVADA } SS.
COUNTY OF CHURCHILL }

I C.H. KETCHAM, BEING FIRST DULY SWORN, DEPOSE AND SAY THAT THIS MAP HAS BEEN CORRECTLY DRAWN TO THE DESIGNATED SCALE FROM FIELD NOTES OF A SURVEY MADE BY ME ON 26TH DAY OF JULY, 1980. THAT IT TRULY AND CORRECTLY REPRESENTS THE LOCATION AND EXTENT OF THE WORKS USED TO DIVERT THE WATER FROM UNDERGROUND IN ESMERALDA COUNTY, BY FOUR RENT INC. FOR IRRIGATION PURPOSES UNDER APPLICATION NO'(S) SEE BELOW THAT THE POINT OF DIVERSION, THE LOCATION, SIZE OF DIVERTING CHANNEL, LOCATION AND EXTENT OF LANDS OWNED OR CONTROLLED BY THE APPLICANT UPON WHICH WATER APPLIED FOR UNDER APPLICATION NO'(S) IS USED, TOGETHER WITH THE AREA AND KIND OF CULTURE IN EACH 40-ACRE SUBDIVISION, AND THE LOCATION AND NAMES OF ALL WORKS OR STREAMS WHICH ARE CROSSED BY OR CONNECTED WITH SAID WORKS ARE FULLY AND CORRECTLY DESIGNATED THEREON

C. H. Ketcham
STATE WATER RIGHT SURVEYOR #394

SUBSCRIBED AND SWORN TO BEFORE ME THIS 4TH DAY OF August, 1980.

Barbara A. Ketcham
NOTARY PUBLIC

PLACE OF USE

SECTION	SUBDIVISION	TOWNSHIP	RANGE	CULTIVATED ACREAGE	DESCRIPTION OF CULTURE
27	NE4 NW4	2S	35E	40.0	BARLEY
"	NW4 NW4	"	"	27.9	"
"	NW4 NW4	"	"	12.1	"
"	SW4 NW4	"	"	10.1	"
"	SW4 NW4	"	"	29.9	"
"	SE4 NW4	"	"	40.0	"
"	NE4 SW4	"	"	40.0	"
"	NW4 SW4	"	"	40.0	"
"	SW4 SW4	"	"	20.4	"
"	SW4 SW4	"	"	16.6	"
"	SE4 SW4	"	"	22.9	"
28	NE4 NE4	"	"	24.64	"
"	SE4 NE4	"	"	16.93	"
"	NE4 SE4	"	"	28.5	"
"	SE4 SE4	"	"	23.8	"
"	SE4 SE4	"	"	3.2	"
	TOTAL ACREAGE			397.81	

SCALE 1" = 500'

MAP TO ACCOMPANY APPLICATION TO SUPPORT PROOF OF BENEFICIAL USE UNDER NO'S 39456, 39457, 39458, 29541, AND TO CHANGE P.O.D. NO. 39456, 39457, 39458.

BY: FOUR RENT INC.

FOR: IRRIGATION

FROM: UNDERGROUND

IN: ESMERALDA COUNTY

8-1-80 KETCHAM LAND SURVEYORS - FALLON, NEV.

29541 170 12165 12168