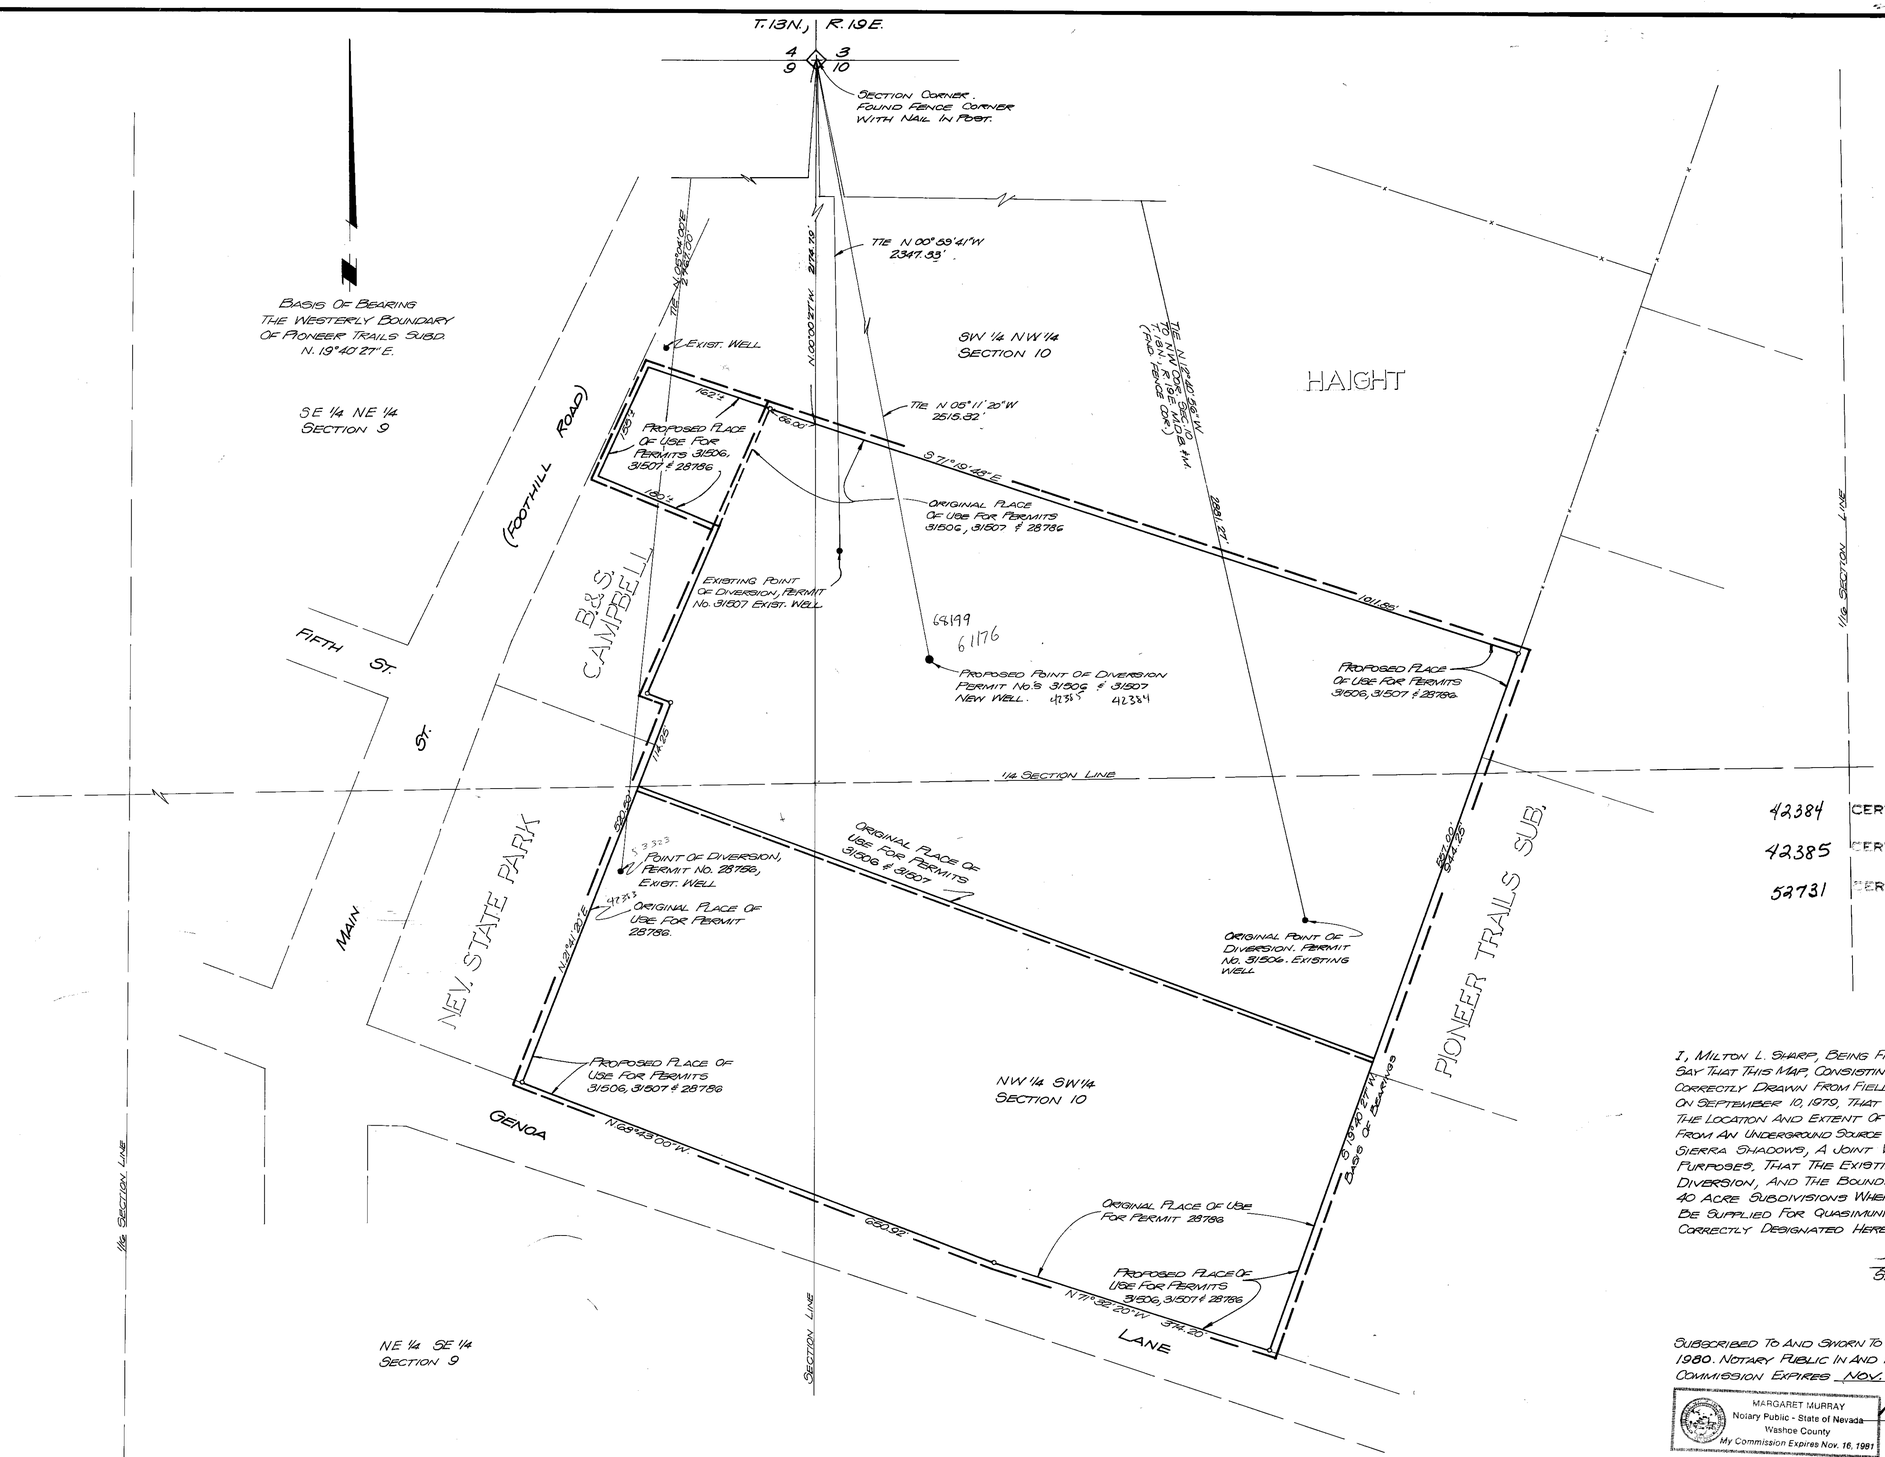

42384 CERTIFICATE No. 14208 ISSUED 9-22-95

42385 CERTIFICATE No. 14209 ISSUED 9-22-95

52731 CERTIFICATE No. 14213 ISSUED 9-22-95

I, MILTON L. SHARP, BEING FIRST DULY SWORN, DEPOSE AND SAY THAT THIS MAP, CONSISTING OF ONE SHEET, HAS BEEN CORRECTLY DRAWN FROM FIELD NOTES OF SURVEY MADE BY ME ON SEPTEMBER 10, 1979, THAT IT TRULY AND CORRECTLY REPRESENTS THE LOCATION AND EXTENT OF WORKS PROPOSED TO DIVERT WATER FROM AN UNDERGROUND SOURCE IN DOUGLAS COUNTY, NEVADA, BY SIERRA SHADOWS, A JOINT VENTURE, FOR QUASI MUNICIPAL PURPOSES, THAT THE EXISTING AND PURPOSED POINTS OF DIVERSION, AND THE BOUNDARY OF ALL LAND, SHOWN BY 40 ACRE SUBDIVISIONS WHERE WATER FROM A WELL WILL BE SUPPLIED FOR QUASIMUNICIPAL USE, ARE FULLY AND CORRECTLY DESIGNATED HEREON.

Milton L. Sharp
STATE WATER RIGHTS SURVEYOR No. 475

SUBSCRIBED TO AND SWORN TO BEFORE ME THIS 3RD DAY OF SEPT. 1980. NOTARY PUBLIC IN AND FOR WASHOE COUNTY, NEVADA. MY COMMISSION EXPIRES NOV. 16, 1981

MARGARET MURRAY
Notary Public - State of Nevada
Washoe County
My Commission Expires Nov. 16, 1981

Margaret Murray

0 1 2 3
SCALE: 1" = 100'

42383,4,5
39662, 39663

NOTE:
THIS MAP SUPPORTS AN APPLICATION TO CHANGE THE POINT OF DIVERSION AND PLACE OF USE FOR PERMIT No. 31506, AN APPLICATION TO CHANGE THE POINT OF DIVERSION AND THE PLACE OF USE FOR PERMIT No. 31507 AND AN APPLICATION TO CHANGE THE MANNER AND PLACE OF USE FOR PERMIT No. 28786.

FILED
MAR 17 1981
STATE ENGINEER'S OFFICE

1981 MAR 17 AM 11 10

1979 NOV 15 PM 2 15

MAP TO ACCOMPANY APPLICATIONS TO CHANGE POINT OF DIVERSION, MANNER OF USE AND PLACE OF USE OF THE PUBLIC WATERS OF THE STATE OF NEVADA, HERETOFORE APPROPRIATED FROM AN UNDERGROUND SOURCE.

BY: SIERRA SHADOWS, A JOINT VENTURE

SHARP, KRATER & ASSOCIATES
P.O. BOX 11456
RENO, NEVADA

JOB NO. 1179

77411 77410 77409 68199 64095 63860 61176 53323 52731 42385 42384 42383