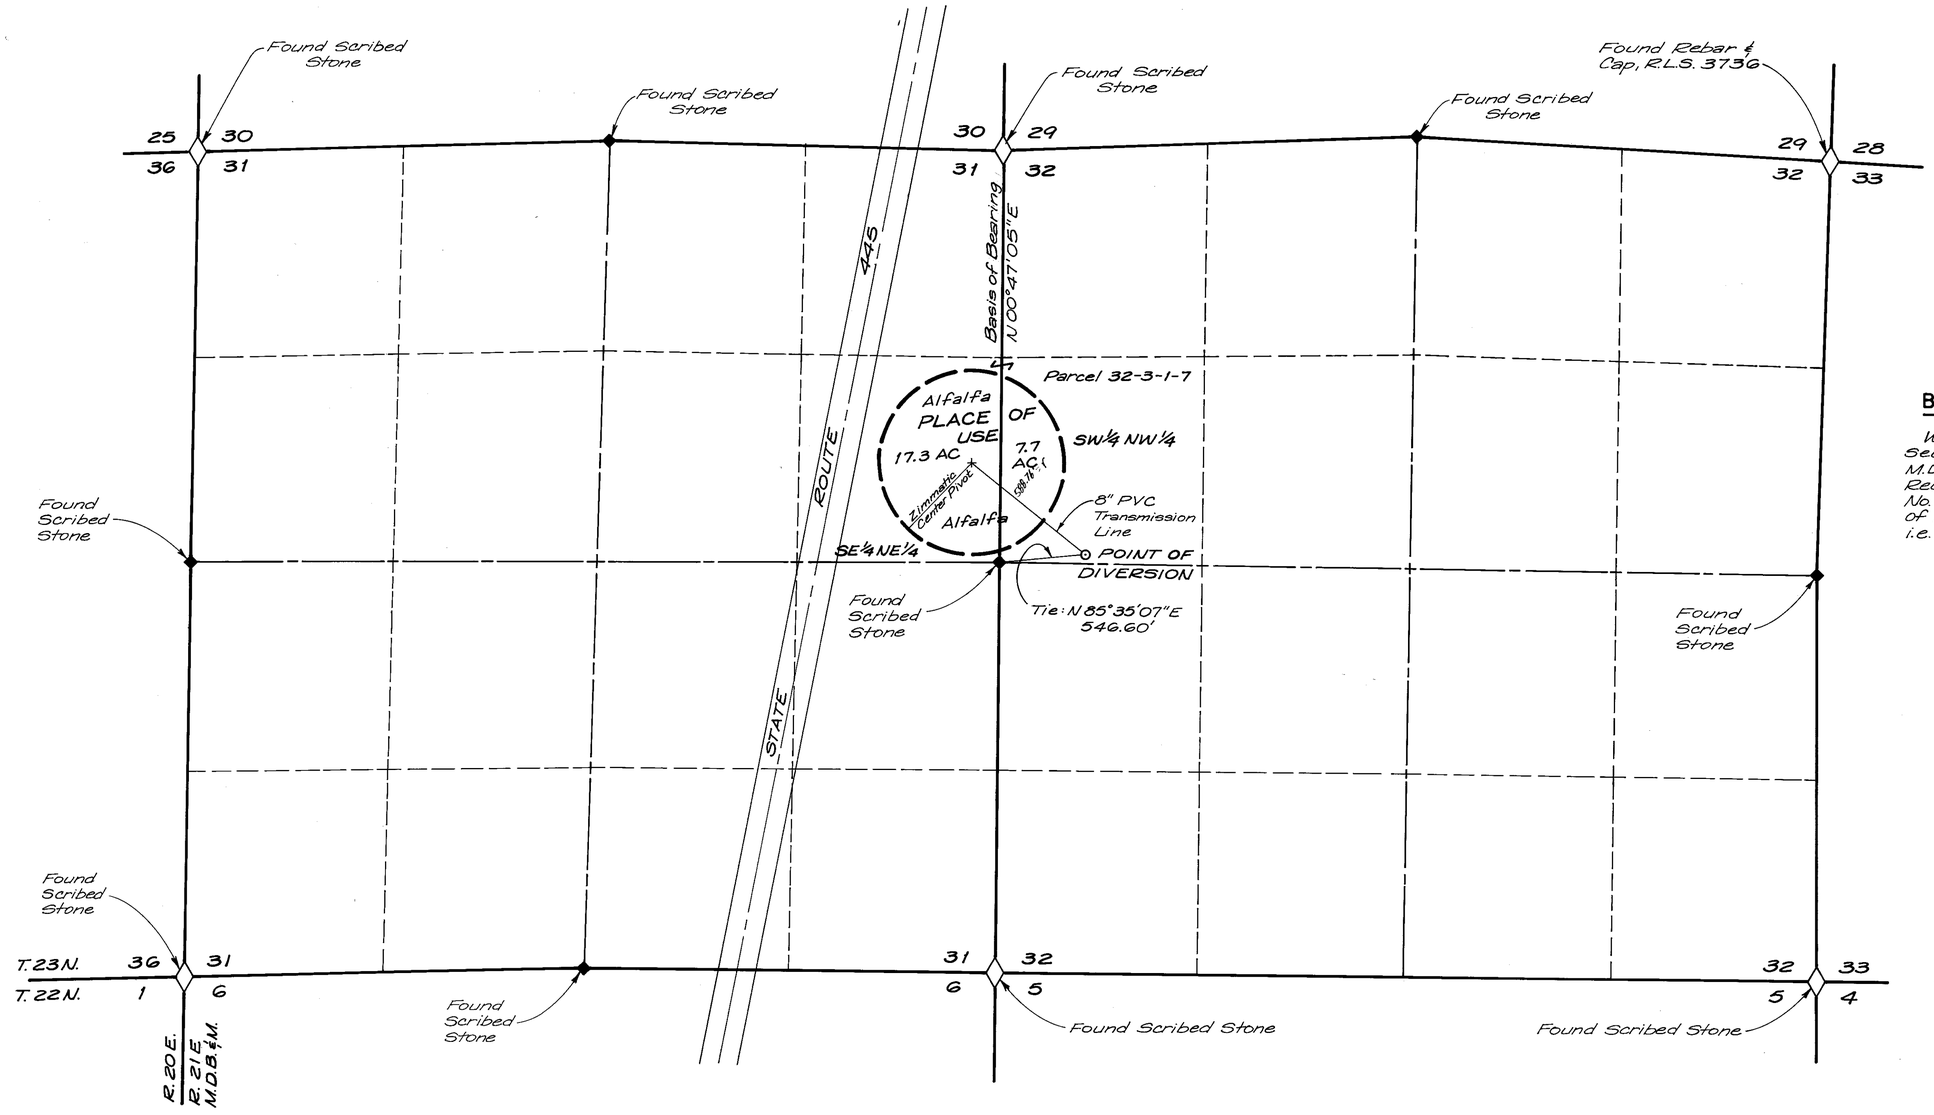

BASIS OF BEARING

West Line of the NW¼ Section 32, T.23 N., R. 21 E., M.D.B.&M. as shown on Record of Survey Map, File No. 425179, Official Records of Washoe County, Nevada, i.e. ~ N 00°47'05"E.

N

0 500 1000 1500
250

SCALE: 1" = 500'

STATE OF NEVADA
COUNTY OF WASHOE } S.S.

I, Thomas A. Foote, being first duly sworn, depose and say that this map consisting of 1 sheet, has been correctly drawn to the designated scale from field notes of surveys made under my supervision and direction, between February 1980 and the 15TH day of MAY, 1984; that it truly and correctly represents the location and extent of the works used to divert water from an underground source in Washoe County, by M.C.O. Properties, Inc. for irrigation and domestic purposes under Application No. 43005, that the Point of Diversion, the location, size of the diversion channel, location and description of all measuring devices, location and extent of all lands owned or controlled by the applicant upon which water applied for under Application No. 43005 is used, together with the area and kind of culture in each 40-acre subdivision, and the location and names of all other works or streams which are crossed or connected with said works are fully and correctly designated thereon.

Thomas A. Foote
Thomas A. Foote

594
State Water Right Surveyor

SURVEYOR · STATE OF NEVADA · Thomas A. Foote · No. 3736

Subscribed and sworn to before me this 18TH day of MAY, 1984, Notary Public in and for Washoe County, Nevada.

Elizabeth Dottei
Notary Public

ELIZABETH A. DOTTEI
Notary Public - State of Nevada
Appointment Recorded in Washoe County
MY APPOINTMENT EXPIRES JAN 11, 1988

CULTURAL MAP TABULATION

SECTION	SUBDIVISION	TOWNSHIP	RANGE	CULTIVATED ACREAGE	DESCRIPTION OF CULTURE
32	SW¼NW¼	23	21	7.7	Alfalfa
31	SE¼NE¼	23	21	17.3	Alfalfa

CERTIFICATE No. 11238 ISSUED 8/8/85

FILED
JAN 25 1995
STATE ENGINEER'S OFFICE

PREPARED BY:
THOMAS A. FOOTE & ASSOC., LTD.
160 HUBBARD WAY NO. 2 RENO, NV 89502
DATE: 5/14/84 SHEET: 1 OF 1

MAP
TO ACCOMPANY
PROOF OF BENEFICIAL USE
PERMIT 43005
FOR
IRRIGATION AND DOMESTIC USE
BY
M.C.O. PROPERTIES, INC.
FROM AN UNDERGROUND SOURCE

77316 77122 74437 43005