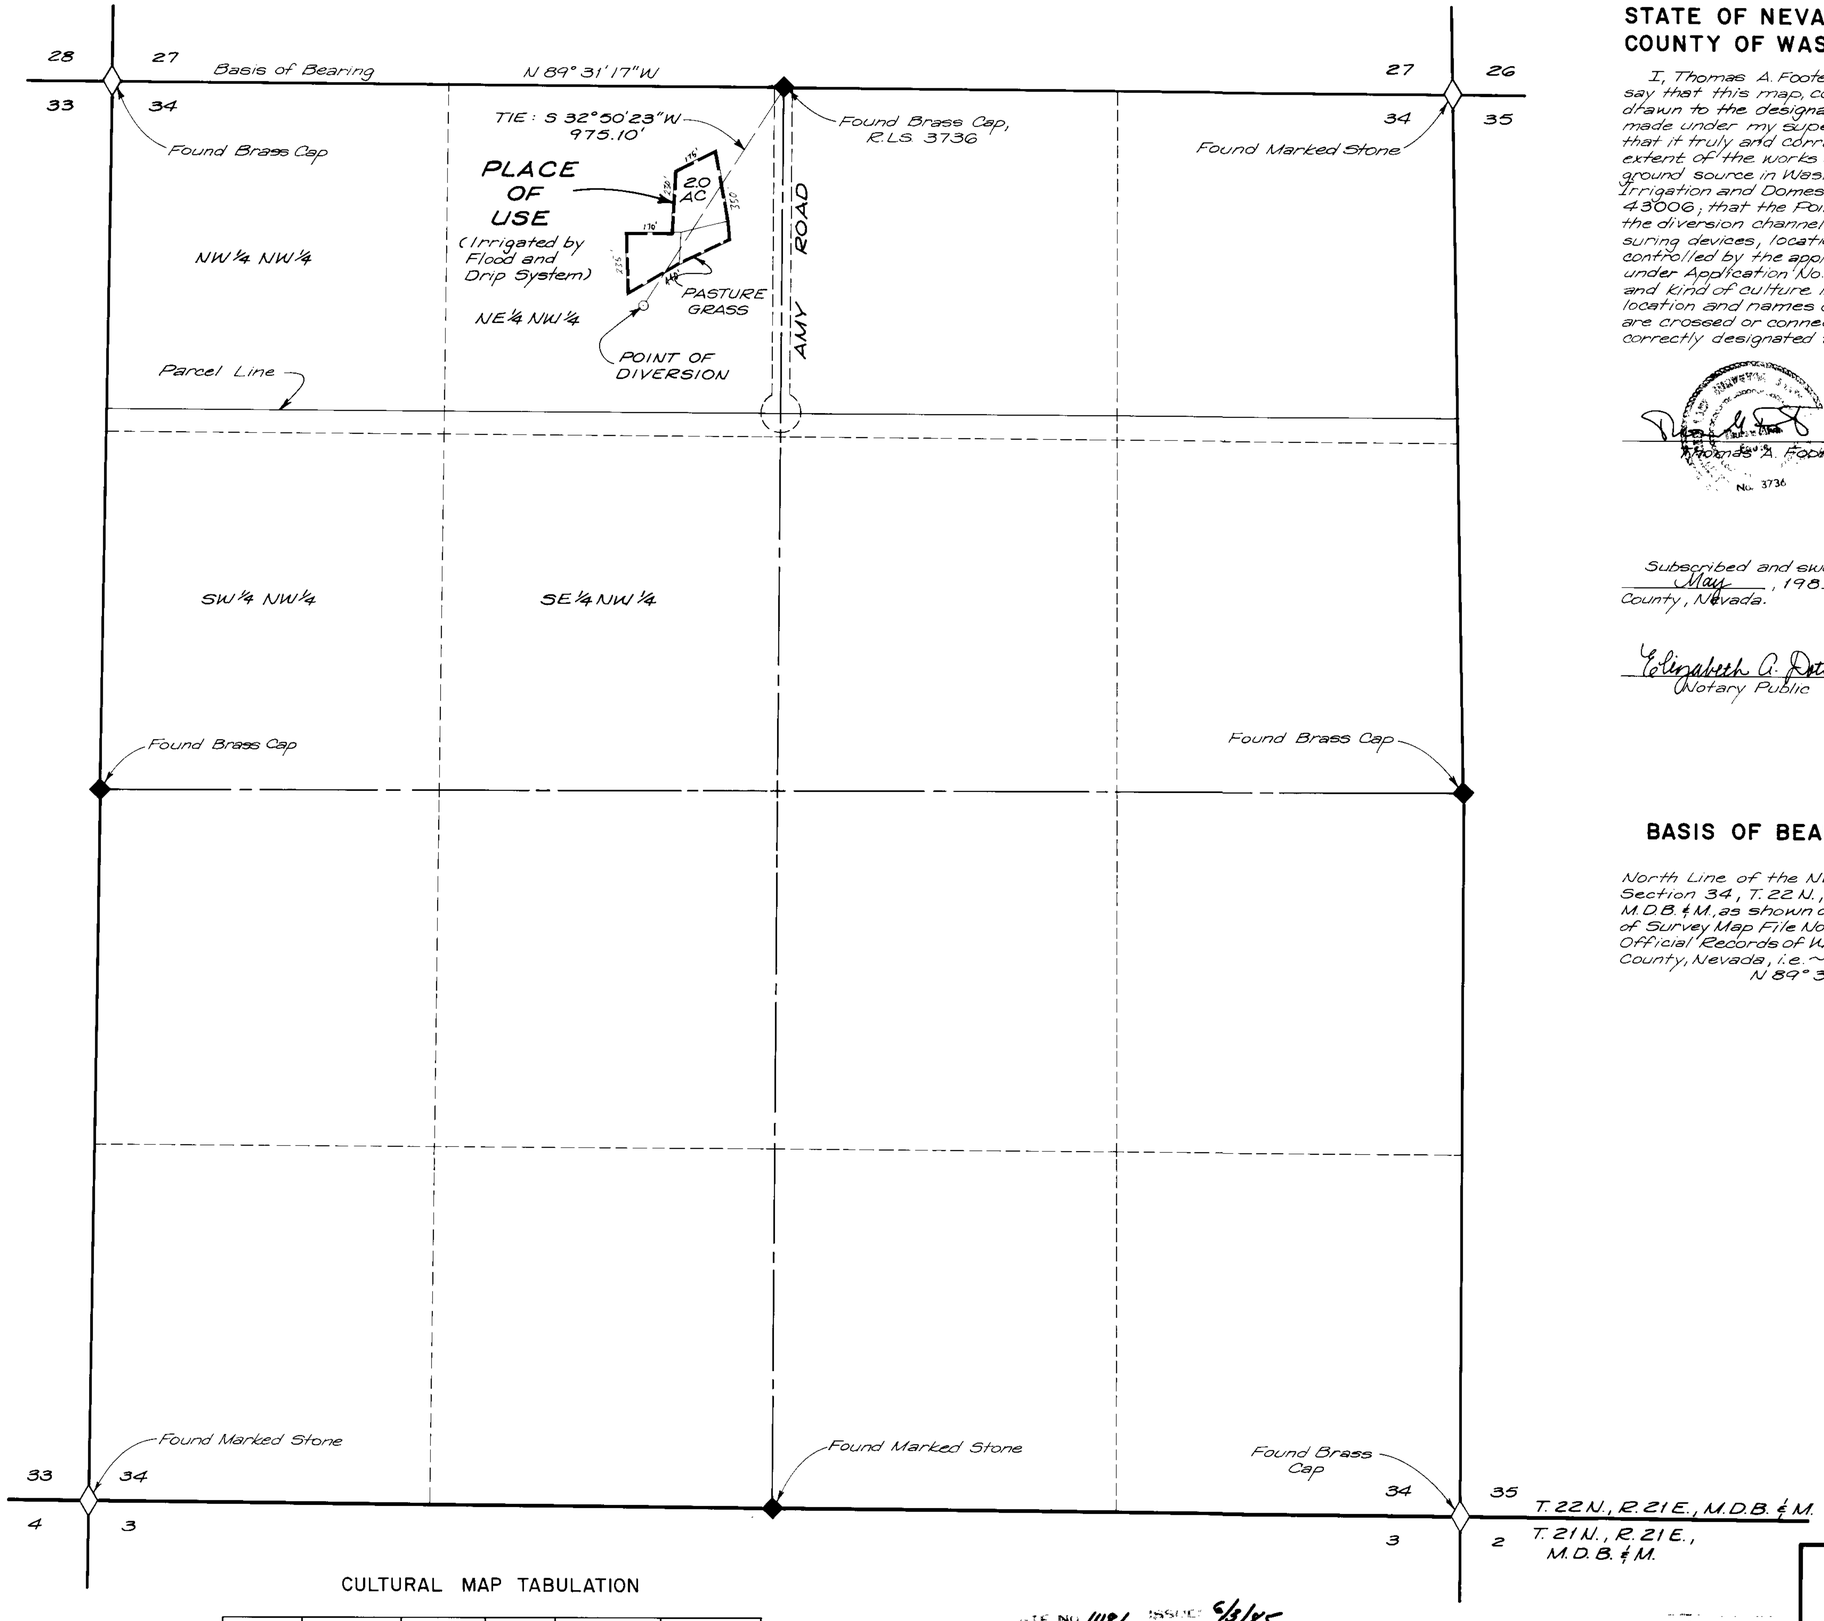

STATE OF NEVADA
COUNTY OF WASHOE } S.S.

I, Thomas A. Foote, being first duly sworn, depose and say that this map, consisting of 1 sheet, has been correctly drawn to the designated scale from field notes of a survey made under my supervision and direction on April 16, 1984; that it truly and correctly represents the location and extent of the works used to divert water from an underground source in Washoe County, by M.C.O. Properties, Inc., for Irrigation and Domestic Purposes under Application No. 43006; that the Point of Diversion, the location, size of the diversion channel, location and description of all measuring devices, location and extent of all lands owned or controlled by the applicant upon which water applied for under Application No. 43006 is used, together with the area and kind of culture in each 40-acre subdivision, and the location and names of all other works or streams which are crossed or connected with said works are fully and correctly designated thereon.

Thomas A. Foote — 594 State Water Right Surveyor

No. 3736

Subscribed and sworn to before me this 1st day of May, 1984, Notary Public in and for Washoe County, Nevada.

Elizabeth A. Dottei
Notary Public

ELIZABETH A. DOTTEI
Notary Public State of Nevada
Appointment Recorded Washoe County
MY APPOINTMENT EXPIRES JAN 15, 1986

BASIS OF BEARING

North Line of the NW¼ of Section 34, T. 22 N., R. 21 E., M.D.B. & M., as shown on Record of Survey Map File No. 434706, Official Records of Washoe County, Nevada, i.e. ~ N 89° 31' 17" W.

N

0 300 600 900
150

SCALE: 1" = 300'

CULTURAL MAP TABULATION

SECTION	SUBDIVISION	TOWNSHIP	RANGE	CULTIVATED ACREAGE	DESCRIPTION OF CULTURE
34	NE¼NW¼	22	21	2	Pasture Grass

DATE NO. 11181 ISSUED 6/3/85

FILED
MAY 1984
REGISTERED OFFICE

PREPARED BY:
THOMAS A. FOOTE & ASSOC., LTD.
160 HUBBARD WAY NO. 2 RENO, NV 89502

DATE: APRIL 18, 1984 | SHEET: 1 OF 1

MAP
TO ACCOMPANY
PROOF OF BENEFICIAL USE
APPLICATION NO. 43006
FOR
IRRIGATION AND DOMESTIC USE
BY
M.C.O. PROPERTIES, INC.
FROM AN UNDERGROUND SOURCE

43006