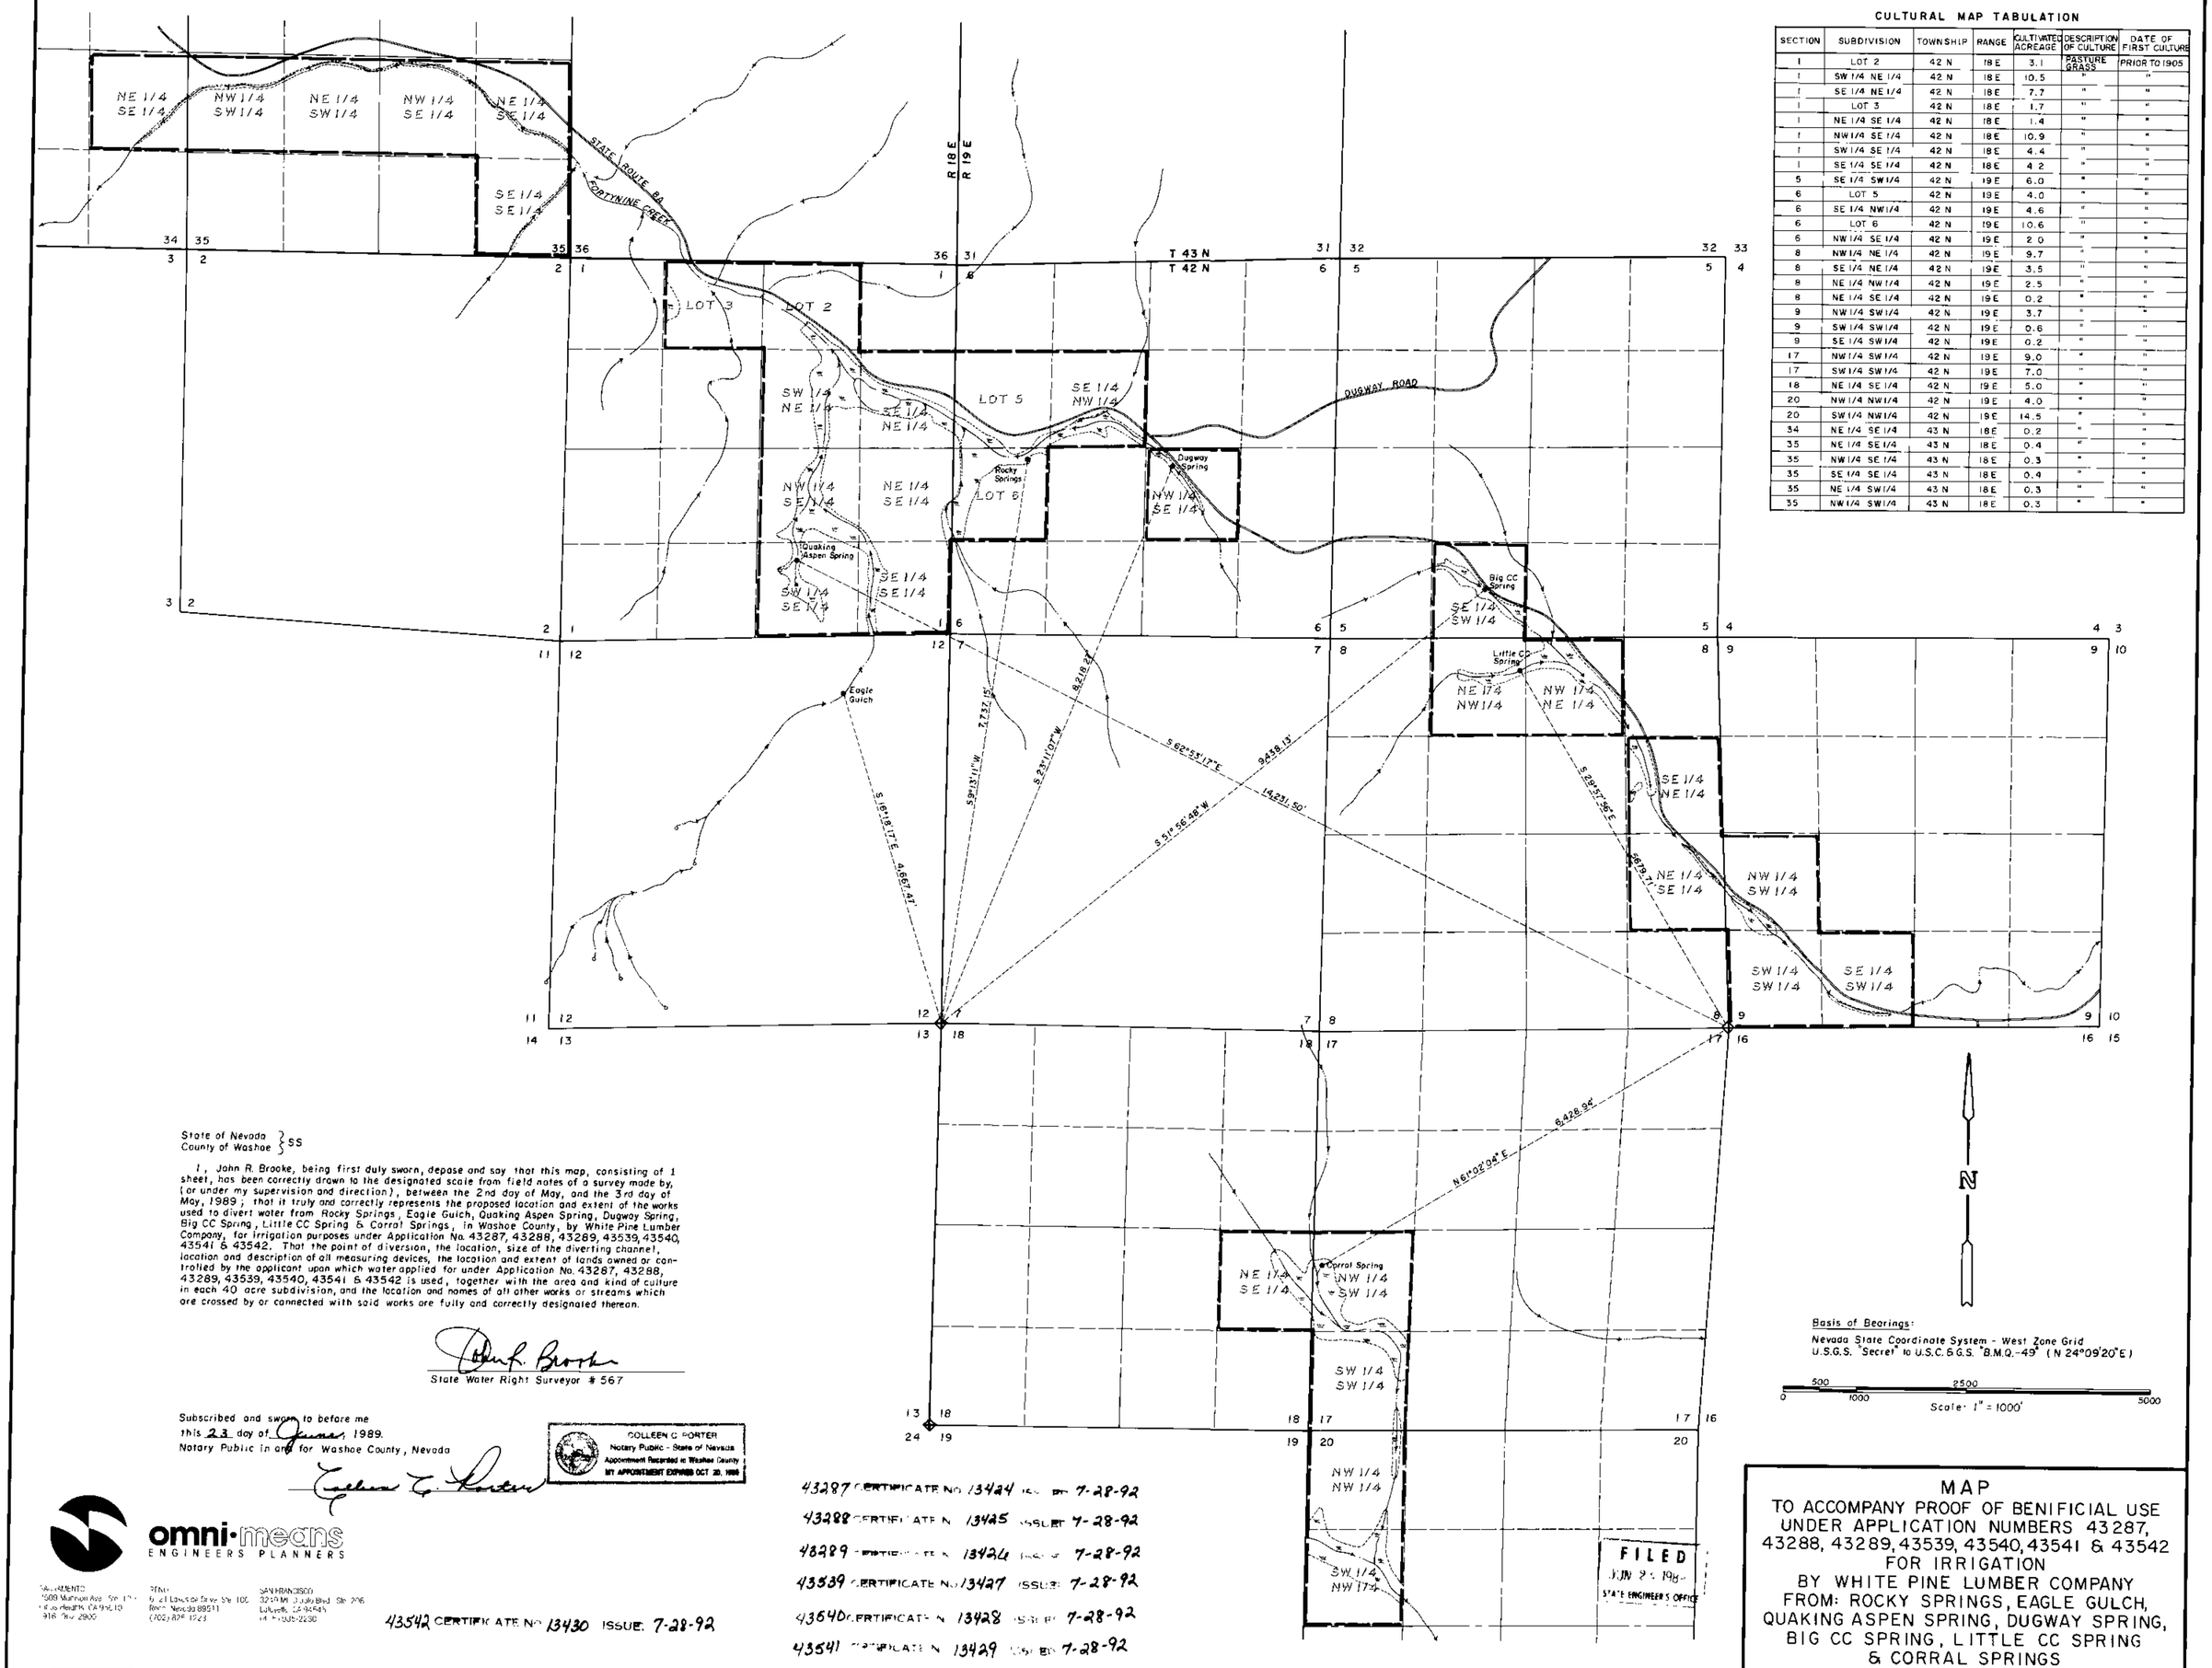

CULTURAL MAP TABULATION

SECTION	SUBDIVISION	TOWNSHIP	RANGE	CULTIVATED ACREAGE	DESCRIPTION OF CULTURE	DATE OF FIRST CULTURE
1	LOT 2	42 N	18 E	3.1	PASTURE GRASS	PRIOR TO 1905
1	SW 1/4 NE 1/4	42 N	18 E	10.5	"	"
1	SE 1/4 NE 1/4	42 N	18 E	7.7	"	"
1	LOT 3	42 N	18 E	1.7	"	"
1	NE 1/4 SE 1/4	42 N	18 E	1.4	"	"
1	NW 1/4 SE 1/4	42 N	18 E	10.9	"	"
1	SW 1/4 SE 1/4	42 N	18 E	4.4	"	"
1	SE 1/4 SE 1/4	42 N	18 E	4.2	"	"
5	SE 1/4 SW 1/4	42 N	19 E	6.0	"	"
6	LOT 5	42 N	19 E	4.0	"	"
6	SE 1/4 NW 1/4	42 N	19 E	4.6	"	"
6	LOT 6	42 N	19 E	10.6	"	"
6	NW 1/4 SE 1/4	42 N	19 E	2.0	"	"
8	NW 1/4 NE 1/4	42 N	19 E	9.7	"	"
8	SE 1/4 NE 1/4	42 N	19 E	3.5	"	"
8	NE 1/4 NW 1/4	42 N	19 E	2.5	"	"
8	NE 1/4 SE 1/4	42 N	19 E	0.2	"	"
9	NW 1/4 SW 1/4	42 N	19 E	3.7	"	"
9	SW 1/4 SW 1/4	42 N	19 E	0.6	"	"
9	SE 1/4 SW 1/4	42 N	19 E	0.2	"	"
17	NW 1/4 SW 1/4	42 N	19 E	9.0	"	"
17	SW 1/4 SW 1/4	42 N	19 E	7.0	"	"
18	NE 1/4 SE 1/4	42 N	19 E	5.0	"	"
20	NW 1/4 NW 1/4	42 N	19 E	4.0	"	"
20	SW 1/4 NW 1/4	42 N	19 E	14.5	"	"
34	NE 1/4 SE 1/4	43 N	18 E	0.2	"	"
35	NE 1/4 SE 1/4	43 N	18 E	0.4	"	"
35	NW 1/4 SE 1/4	43 N	18 E	0.3	"	"
35	SE 1/4 SE 1/4	43 N	18 E	0.4	"	"
35	NE 1/4 SW 1/4	43 N	18 E	0.3	"	"
35	NW 1/4 SW 1/4	43 N	18 E	0.3	"	"

State of Nevada
County of Washoe } SS

I, John R. Brooke, being first duly sworn, depose and say that this map, consisting of 1 sheet, has been correctly drawn to the designated scale from field notes of a survey made by, (or under my supervision and direction), between the 2nd day of May, and the 3rd day of May, 1989; that it truly and correctly represents the proposed location and extent of the works used to divert water from Rocky Springs, Eagle Gulch, Quaking Aspen Spring, Dugway Spring, Big CC Spring, Little CC Spring & Corral Springs, in Washoe County, by White Pine Lumber Company, for irrigation purposes under Application No. 43287, 43288, 43289, 43539, 43540, 43541 & 43542. That the point of diversion, the location, size of the diverting channel, location and description of all measuring devices, the location and extent of lands owned or controlled by the applicant upon which water applied for under Application No. 43287, 43288, 43289, 43539, 43540, 43541 & 43542 is used, together with the area and kind of culture in each 40 acre subdivision, and the location and names of all other works or streams which are crossed by or connected with said works are fully and correctly designated thereon.

John R. Brooke
State Water Right Surveyor # 567

Subscribed and sworn to before me
this 23 day of June, 1989.
Notary Public in and for Washoe County, Nevada

Colleen C. Porter

COLLEEN C. PORTER
Notary Public - State of Nevada
Appointment Recorded in Washoe County
MY APPOINTMENT EXPIRES OCT 20, 1989

omni·means
ENGINEERS PLANNERS

SACRAMENTO
1509 Madison Ave. Ste. 17
Carmichael, CA 95608
916 944-2900

RENO
9121 Lancaster Drive Ste. 102
Reno, Nevada 89511
(702) 826-1223

SAN FRANCISCO
3229 Mt. Diablo Blvd. Ste. 206
Lafayette, CA 94549
(415) 935-2230

43287 CERTIFICATE NO. 13424 ISSUED 7-28-92
43288 CERTIFICATE NO. 13425 ISSUED 7-28-92
43289 CERTIFICATE NO. 13426 ISSUED 7-28-92
43539 CERTIFICATE NO. 13427 ISSUED 7-28-92
43540 CERTIFICATE NO. 13428 ISSUED 7-28-92
43541 CERTIFICATE NO. 13429 ISSUED 7-28-92
43542 CERTIFICATE NO. 13430 ISSUED 7-28-92

MAP
TO ACCOMPANY PROOF OF BENIFICIAL USE
UNDER APPLICATION NUMBERS 43287,
43288, 43289, 43539, 43540, 43541 & 43542
FOR IRRIGATION
BY WHITE PINE LUMBER COMPANY
FROM: ROCKY SPRINGS, EAGLE GULCH,
QUAKING ASPEN SPRING, DUGWAY SPRING,
BIG CC SPRING, LITTLE CC SPRING
& CORRAL SPRINGS

43542 43541 43540 43539 43289 43288 43287