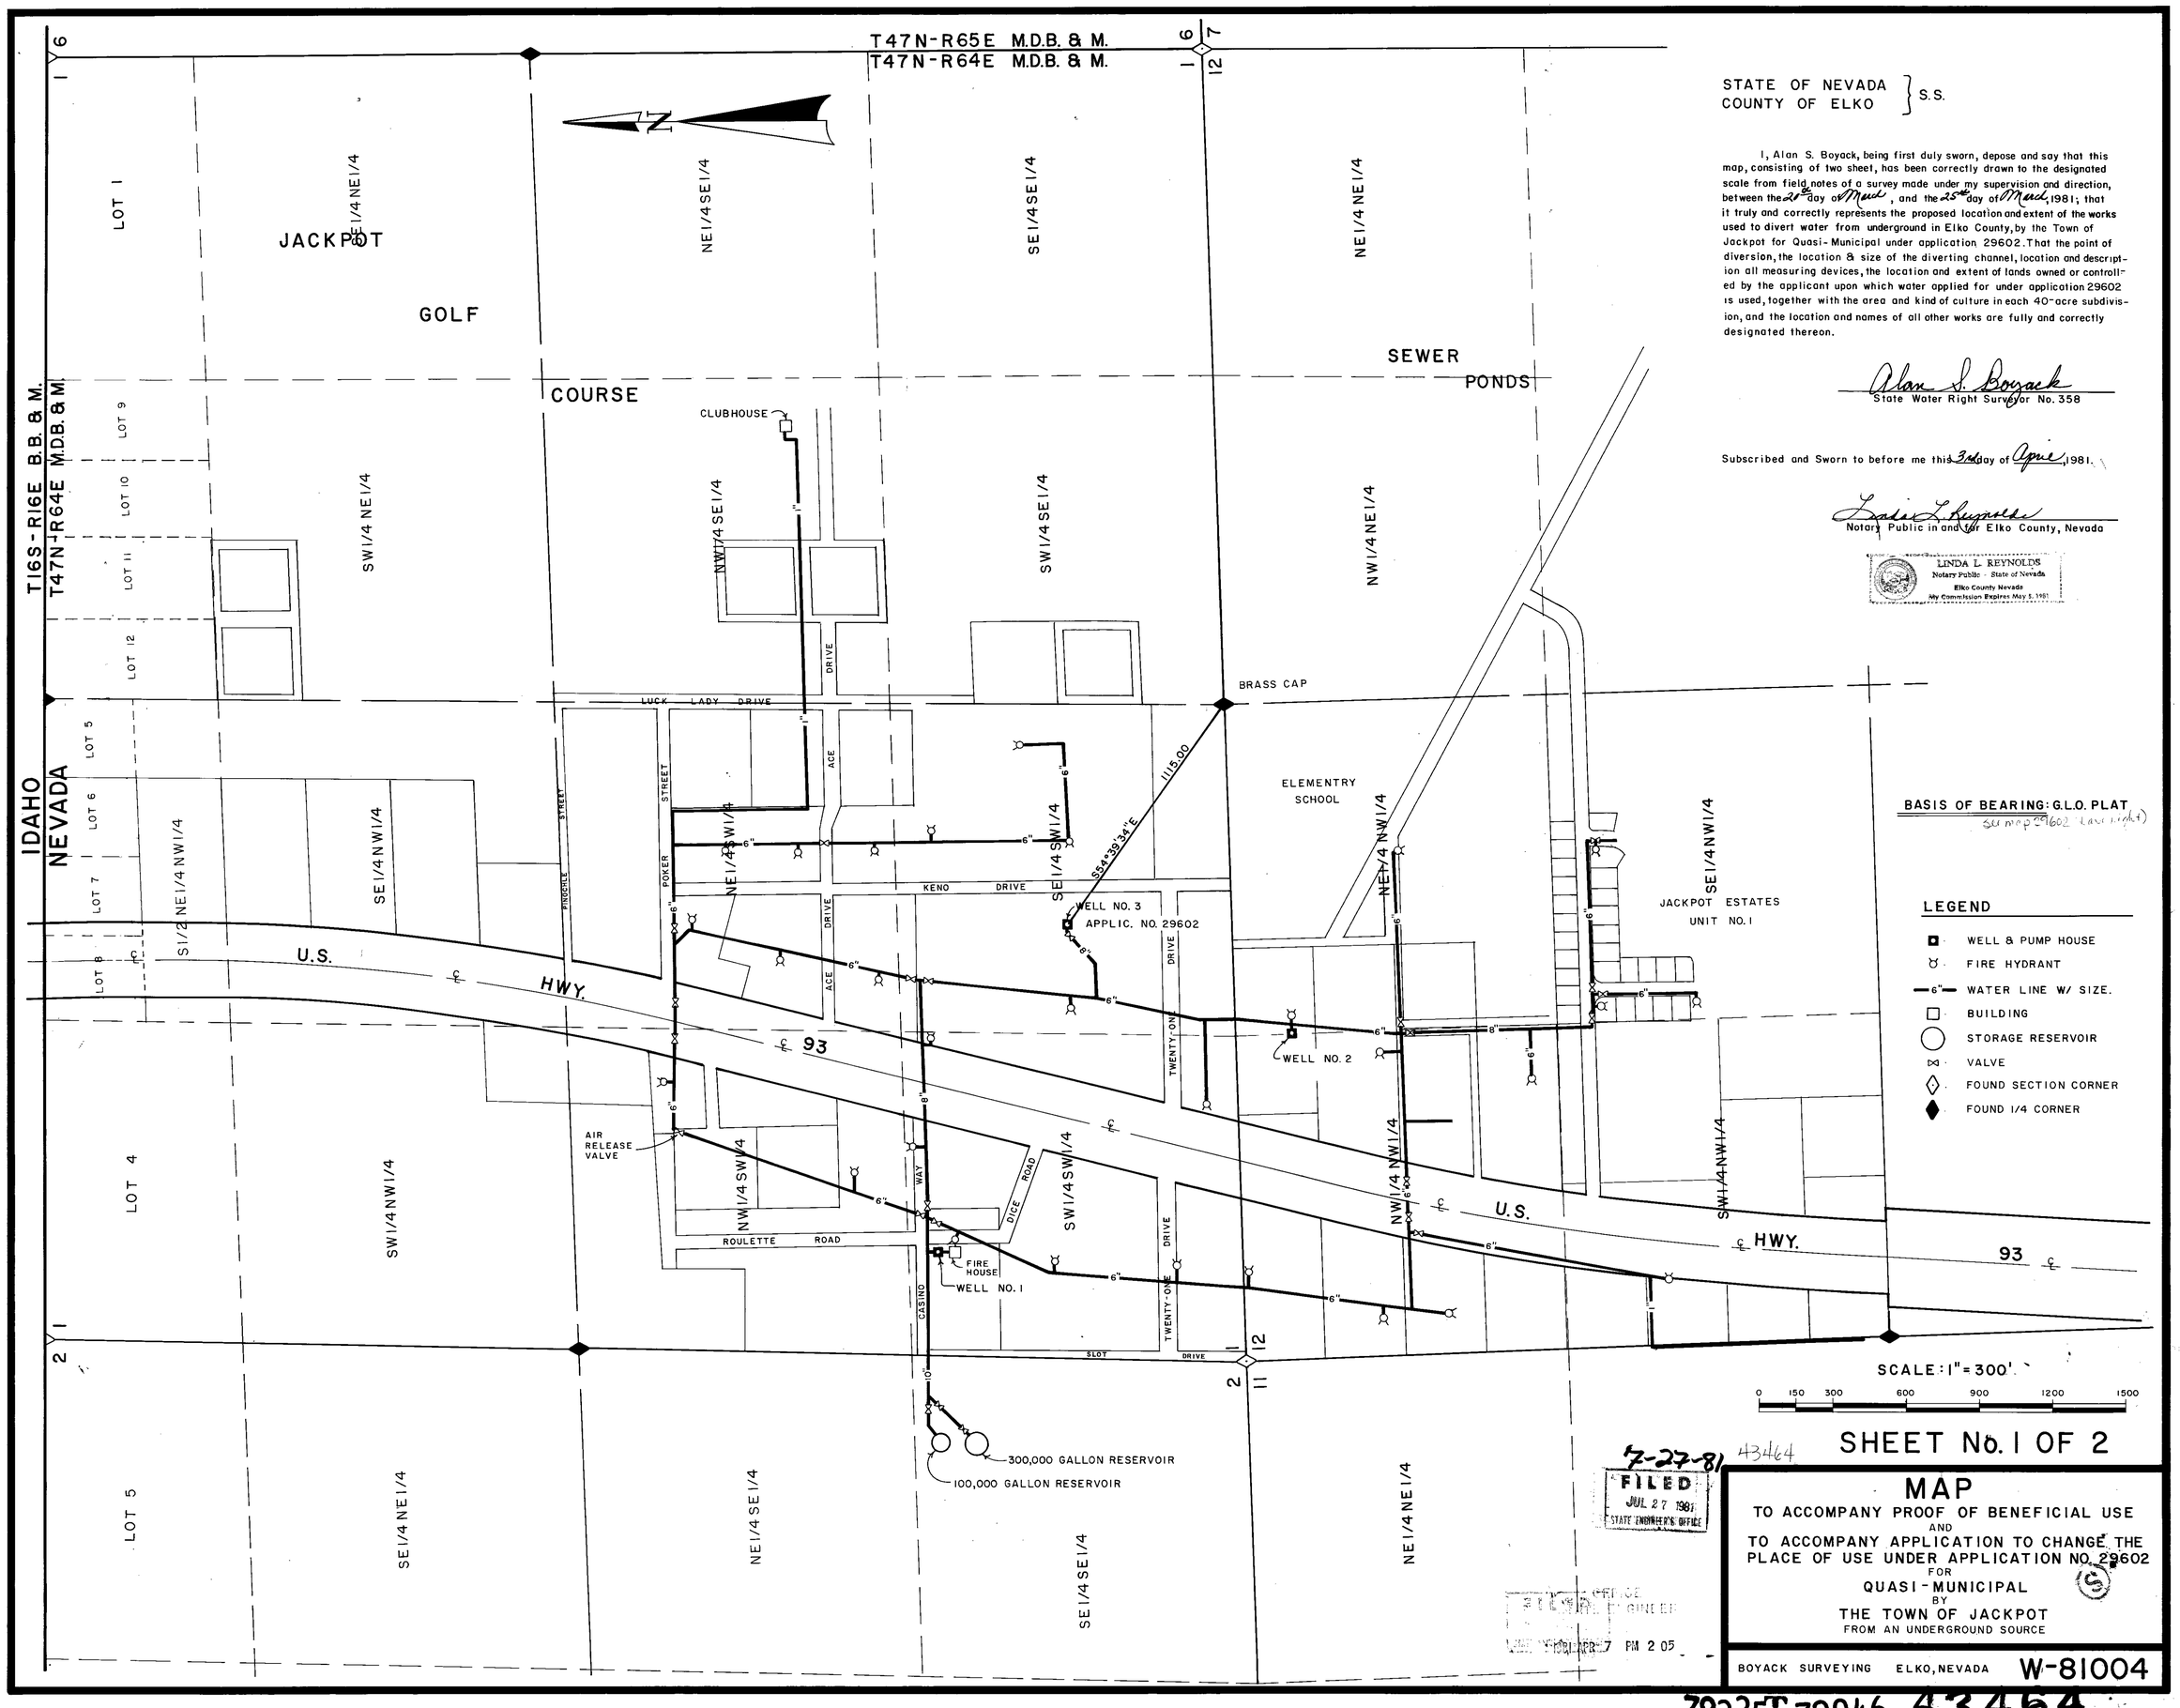

STATE OF NEVADA
COUNTY OF ELKO } S.S.

I, Alan S. Boyack, being first duly sworn, depose and say that this map, consisting of two sheet, has been correctly drawn to the designated scale from field notes of a survey made under my supervision and direction, between the 20th day of March, and the 25th day of March, 1981; that it truly and correctly represents the proposed location and extent of the works used to divert water from underground in Elko County, by the Town of Jackpot for Quasi-Municipal under application 29602. That the point of diversion, the location & size of the diverting channel, location and description all measuring devices, the location and extent of lands owned or controlled by the applicant upon which water applied for under application 29602 is used, together with the area and kind of culture in each 40-acre subdivision, and the location and names of all other works are fully and correctly designated thereon.

Alan S. Boyack
State Water Right Surveyor No. 358

Subscribed and Sworn to before me this 3rd day of April, 1981.

Linda L Reynolds
Notary Public in and for Elko County, Nevada

LINDA L REYNOLDS
Notary Public - State of Nevada
Elko County Nevada
My Commission Expires May 5, 1981

SHEET No. 1 OF 2

7-27-81 43464

FILED
JUL 27 1981
STATE ENGINEER'S OFFICE

MAP

TO ACCOMPANY PROOF OF BENEFICIAL USE
AND
TO ACCOMPANY APPLICATION TO CHANGE THE PLACE OF USE UNDER APPLICATION NO. 29602
FOR
QUASI-MUNICIPAL
BY
THE TOWN OF JACKPOT
FROM AN UNDERGROUND SOURCE

BOYACK SURVEYING ELKO, NEVADA W-81004

79225T 79046 43464

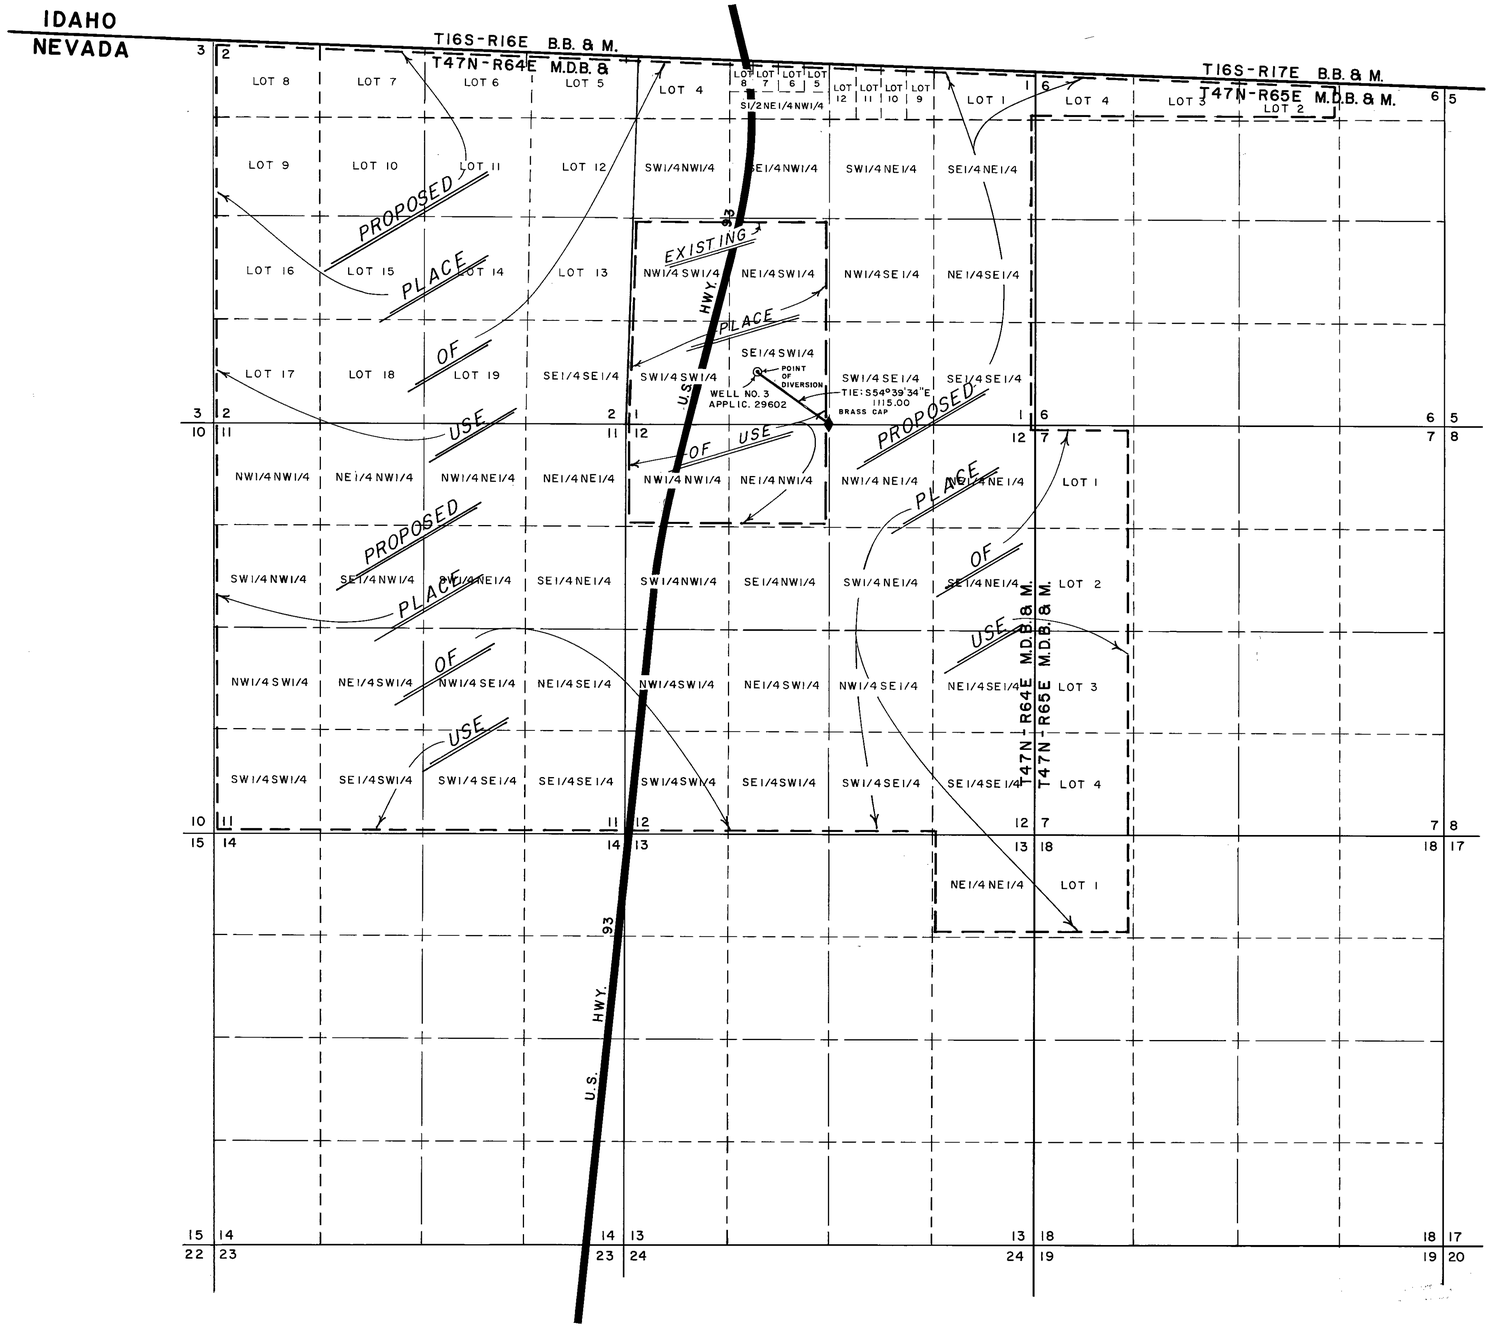

N

BASIS OF BEARING: G.L.O. PLAT.

MAP

TO ACCOMPANY PROOF OF BENEFICIAL USE
AND
TO ACCOMPANY APPLICATION TO CHANGE THE PLACE OF USE UNDER APPLICATION NO. 29602
FOR
QUASI-MUNICIPAL
BY
THE TOWN OF JACKPOT
FROM AN UNDERGROUND SOURCE

43464 SCALE: 1" = 1000'

0 500 1000 2000 3000 4000 5000

FILED
JUL 27 1981
STATE ENGINEER'S OFFICE

OFFICE
STATE ENGINEER
1981 APR 7 PM 3 05

W-81004

SHEET No. 2 OF 2

79225 T79046 43464