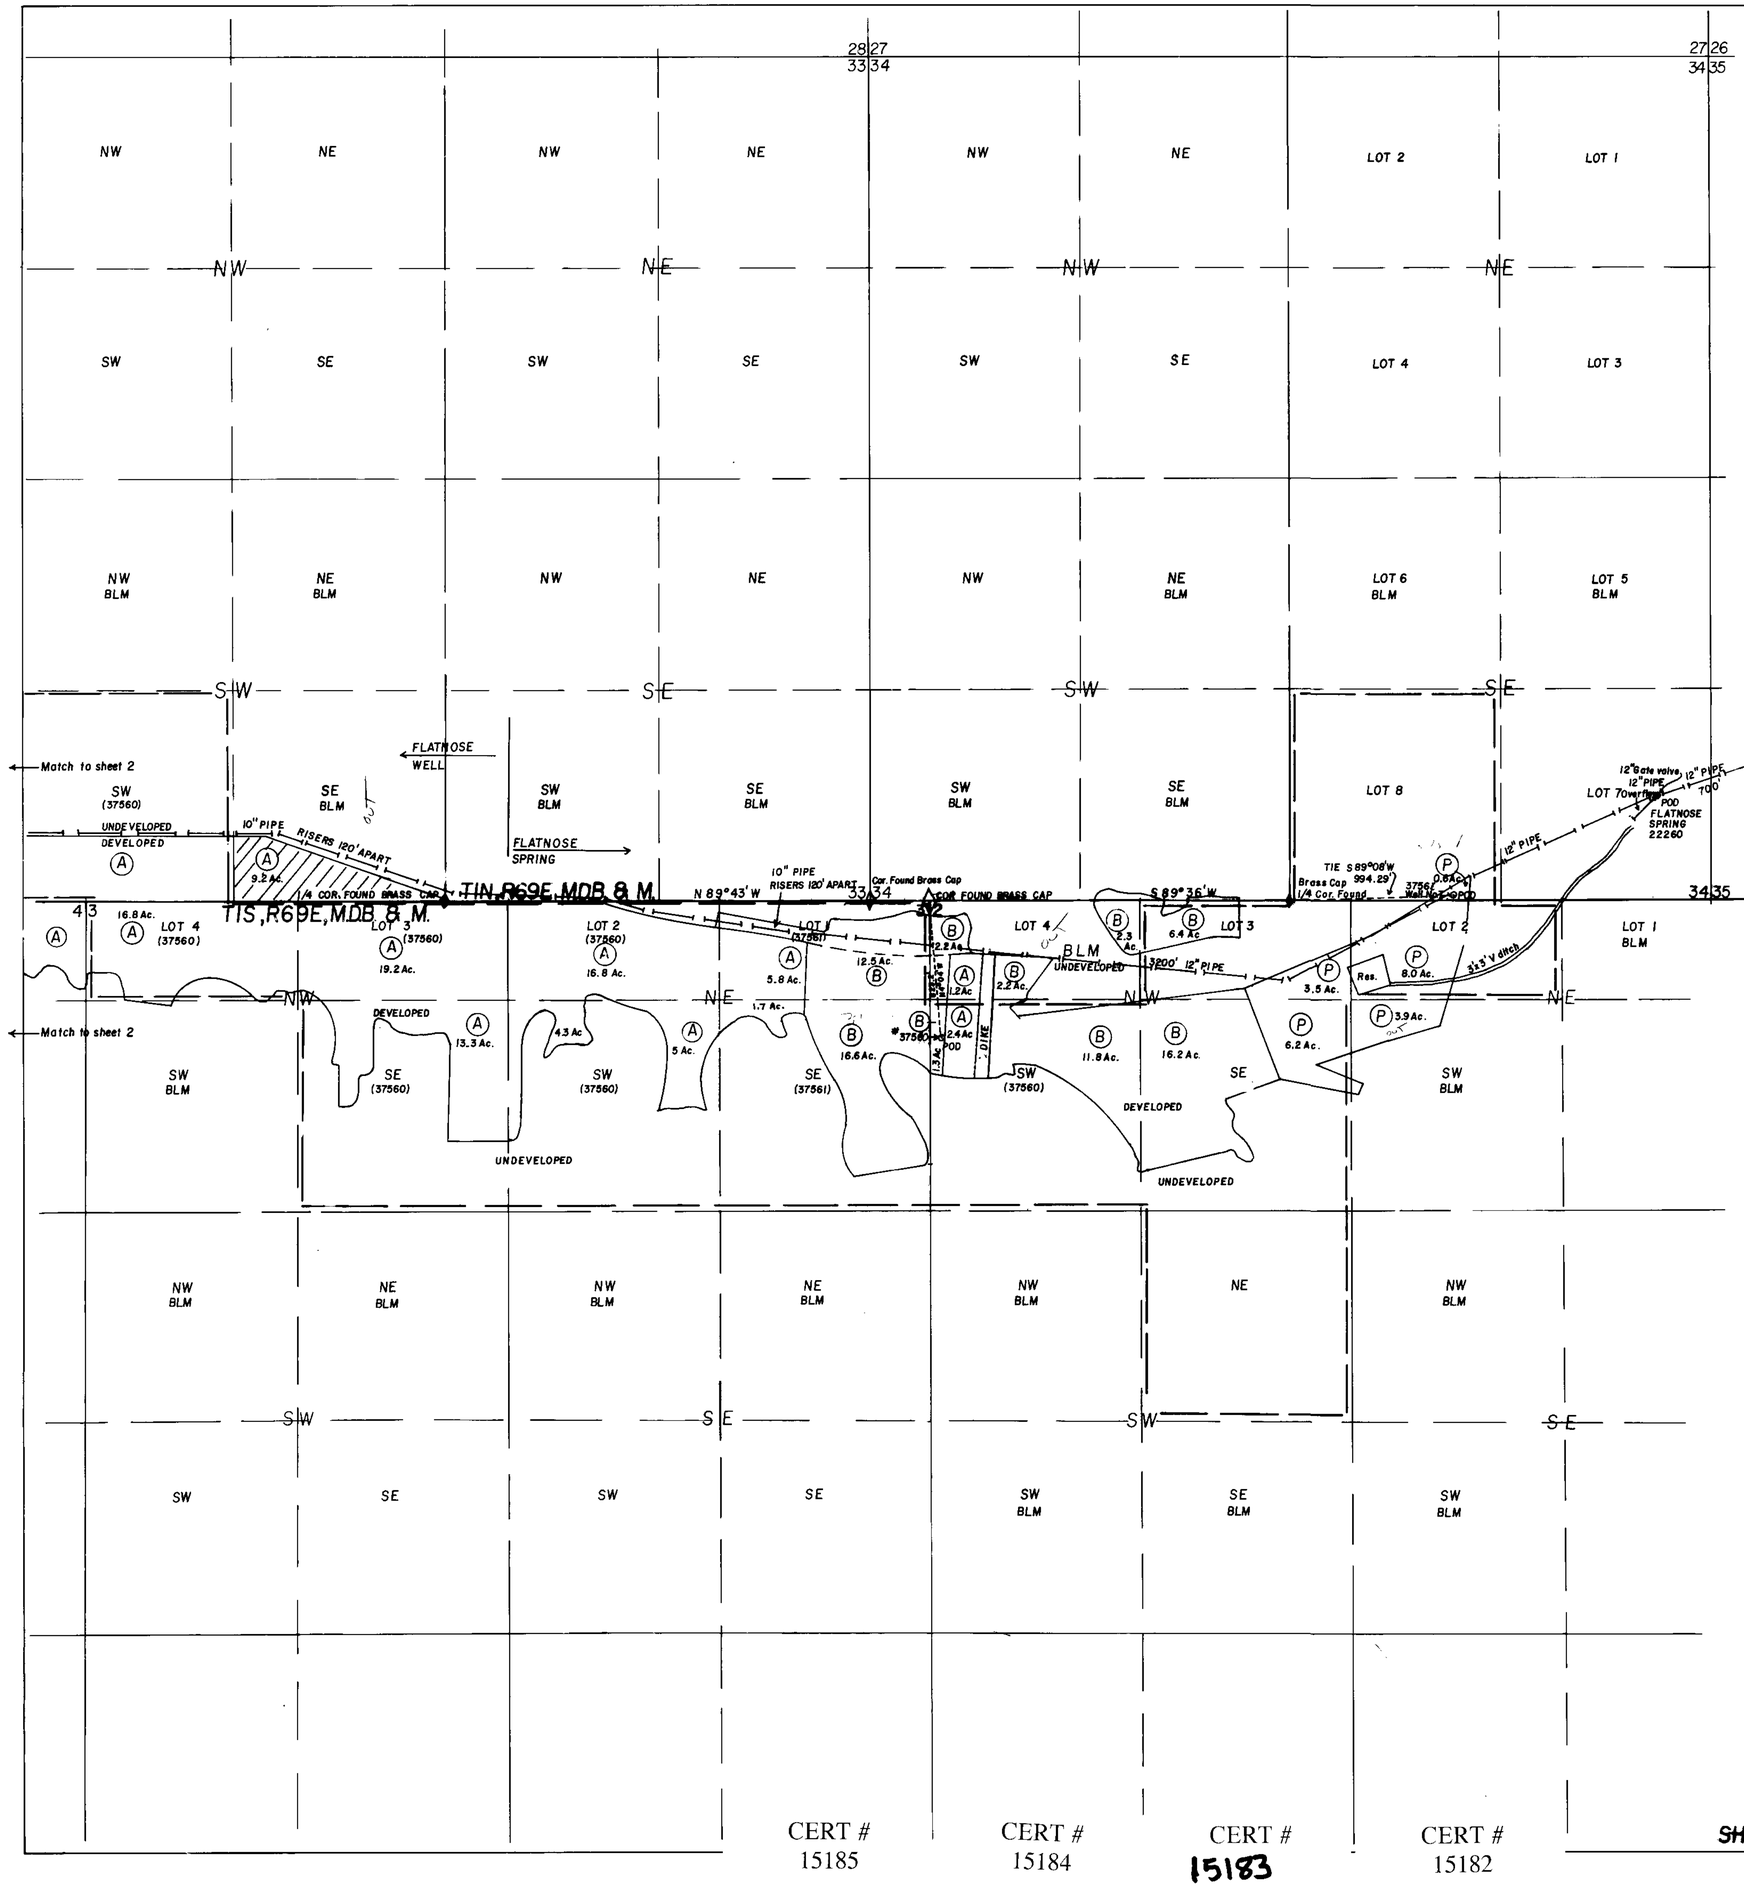

37560	15182	04-01-99
37561	15183	04-01-99
43770	15184	04-01-99
43771	15185	04-01-99

STATE OF NEVADA
COUNTY OF LINCOLN } SS

I, Philip C. Hulse, being first duly sworn, depose and say that this map, consisting of 3 sheets, has been correctly drawn to the designated scale from field notes of a survey made under my direct supervision between the 1st day and the 10th day of APRIL, 1981; That it truly and correctly represents the location and extent of the works used to divert water from UNDERGROUND & FLATNOSE SPRING in LINCOLN County by CRAWFORD FARMS for IRRIGATION under Application Nos. 37560 37561, that the point of diversion, the location and sizes of the diverting channels, location and description of all measuring devices, the location and extent of lands owned or controlled by the applicant upon which water applied for under Application Nos. 37560 37561 is used together with the area and kind of culture in each 40 acre subdivision, and the location and names of all other works or streams which are crossed by or connected with said works are fully and correctly designated thereon.

Philip C. Hulse
State Water Right Surveyor

STATE OF NEVADA
COUNTY OF LINCOLN } SS

Subscribed and sworn to me
this 13th day of APRIL, 1981,
Notary Public in and for LINCOLN County, Nevada.
My commission expires Feb. 28, 1984

Daniel A. Dils

Notary Public-State of Nevada
LINCOLN COUNTY
Daniel A. Dils
My Appointment Expires Feb. 28, 1984

Basis of bearings = MOUNT DIABLO BASELINE

N

LEGEND

- (A) ALFALFA
- (B) BARLEY
- (P) PASTURE
- PIPE LINE

Scale 1" = 500'

9-11-81
FILED

MAP TO
ACCOMPANY APPLICATIONS TO APPROPRIATE WATER AND TO
ACCOMPANY PROOF of BENEFICIAL USE UNDER APPLICATION Nos. 37560 37561
For IRRIGATION
By CRAWFORD FARMS
From UNDERGROUND SOURCES & FLATNOSE SPRING

SHEET 1 OF 3 | PHILIP C. HULSE | STATE WATER RIGHT SURVEYOR

CERT # 15185 | CERT # 15184 | CERT # 15183 | CERT # 15182

43771 43770

FLATNOSE WELL NEW APPLICATION

SEC.	SUBDIVISION	Twnshp	Range	Cultivated Acreage	Description of Culture
32	SW SE	T1N	R69E	27.5	A
32	SE SE	"	"	26.9	A
32	NW SE	"	"	3.1	A
33	SW SW	"	"	14.6	A
33	SE SW	"	"	9.2	A
34	LOT 8	T1N	R69E	0.6	A
4	LOT 2	T1S	R69E	0.9	A
4	LOT 1	"	"	11.0	A
3	LOT 4	"	"	16.8	A
3	LOT 3	"	"	19.2	A
3	SE NW	"	"	13.3	A
3	LOT 2	"	"	16.8	A
3	SW NE	"	"	9.3	A
3	LOT 1	"	"	12.5	B
3	LOT 1	"	"	5.8	A
3	SE NE	"	"	16.6	B
3	SE NE	"	"	1.7	A
2	LOT 4	"	"	1.2	A
2	LOT 4	"	"	4.5	B
2	SW NW	"	"	2.4	A
2	SW NW	"	"	11.8	B
2	LOT 3	"	"	6.4	B
2	LOT 3	"	"	3.5	P
2	SE NW	"	"	16.2	B
2	SE NW	"	"	6.2	P
2	LOT 2	"	"	8.0	P
2	SW NE	"	"	3.9	P
	TOTAL ACREAGE CULTIVATED			269.9	

MOODYVILLE WELL NEW APP.

SEC.	SUBDIVISION	Twnshp	Range	Cultivated Acreage	Description of Culture
5	LOT 3	T1S	R69E	3.7	A
31	NE SE	T1N	R69E	15.4	A
31	SE SW	T1N	R69E	12.3	A
31	NE SW	T1N	R69E	1.3	A
31	NW SE	"	"	34.8	A
31	SW SE	"	"	8.4	A
31	SW NE	"	"	11.9	A
31	NE SE	"	"	1.6	B
31	SE NE	"	"	36.1	A
31	NE NE	"	"	3.4	A
32	NW NW	"	"	13.9	A
32	SW NW	"	"	40.0	A
32	NW SW	"	"	24.6	A
32	SW SW	"	"	3.7	A
32	NE SW	"	"	30.5 28.5 / 2.0	A / B
32	SE SW	"	"	13.7 6.2 / 7.5	A / B
32	SE NW	"	"	3.4	A
	TOTAL ACREAGE CULTIVATED			258.7	

SEC	SUBDIVISION	Twnshp	Range	Cultivated Acreage	Description of Culture
3	LOT 1	T1S	R69E	18.3 12.5 / 5.8	B / A
3	SE NE	"	"	18.3 16.6 / 1.7	B / A
3	LOT 3	"	"	19.2	A
3	SE NW	"	"	13.3	A
3	LOT 2	"	"	16.8	A
3	SW NE	"	"	9.3	A
2	LOT 4	"	"	7.9 1.2 / 6.7	A / B
2	SW NW	"	"	15.5 13.1 / 2.4	B / A
2	LOT 3	"	"	9.9 6.4 / 3.5	B / P
2	SE NW	"	"	22.4 16.2 / 6.2	B / P
2	LOT 2	"	"	8.0	P
2	SW NE	T1S	R69E	3.9	P
	TOTAL ACREAGE CULTIVATED			126.2	37561
				36.6	37560

APP. NO. 37560

APP. NO. 37561

LEGEND

A = ALFALFA
B = BARLEY
P = PASTURE

See cont and PBU's

FILED

43770,71 Sheet 3 of 3

MAP TO
ACCOMPANY PROOF OF BENEFICIAL USE
UNDER APPLICATION NO.S 37560 37561
AND TO ACCOMPANY APPLICATIONS TO APPROPRIATE WATER

SHEET 3 OF 3

43771 43770

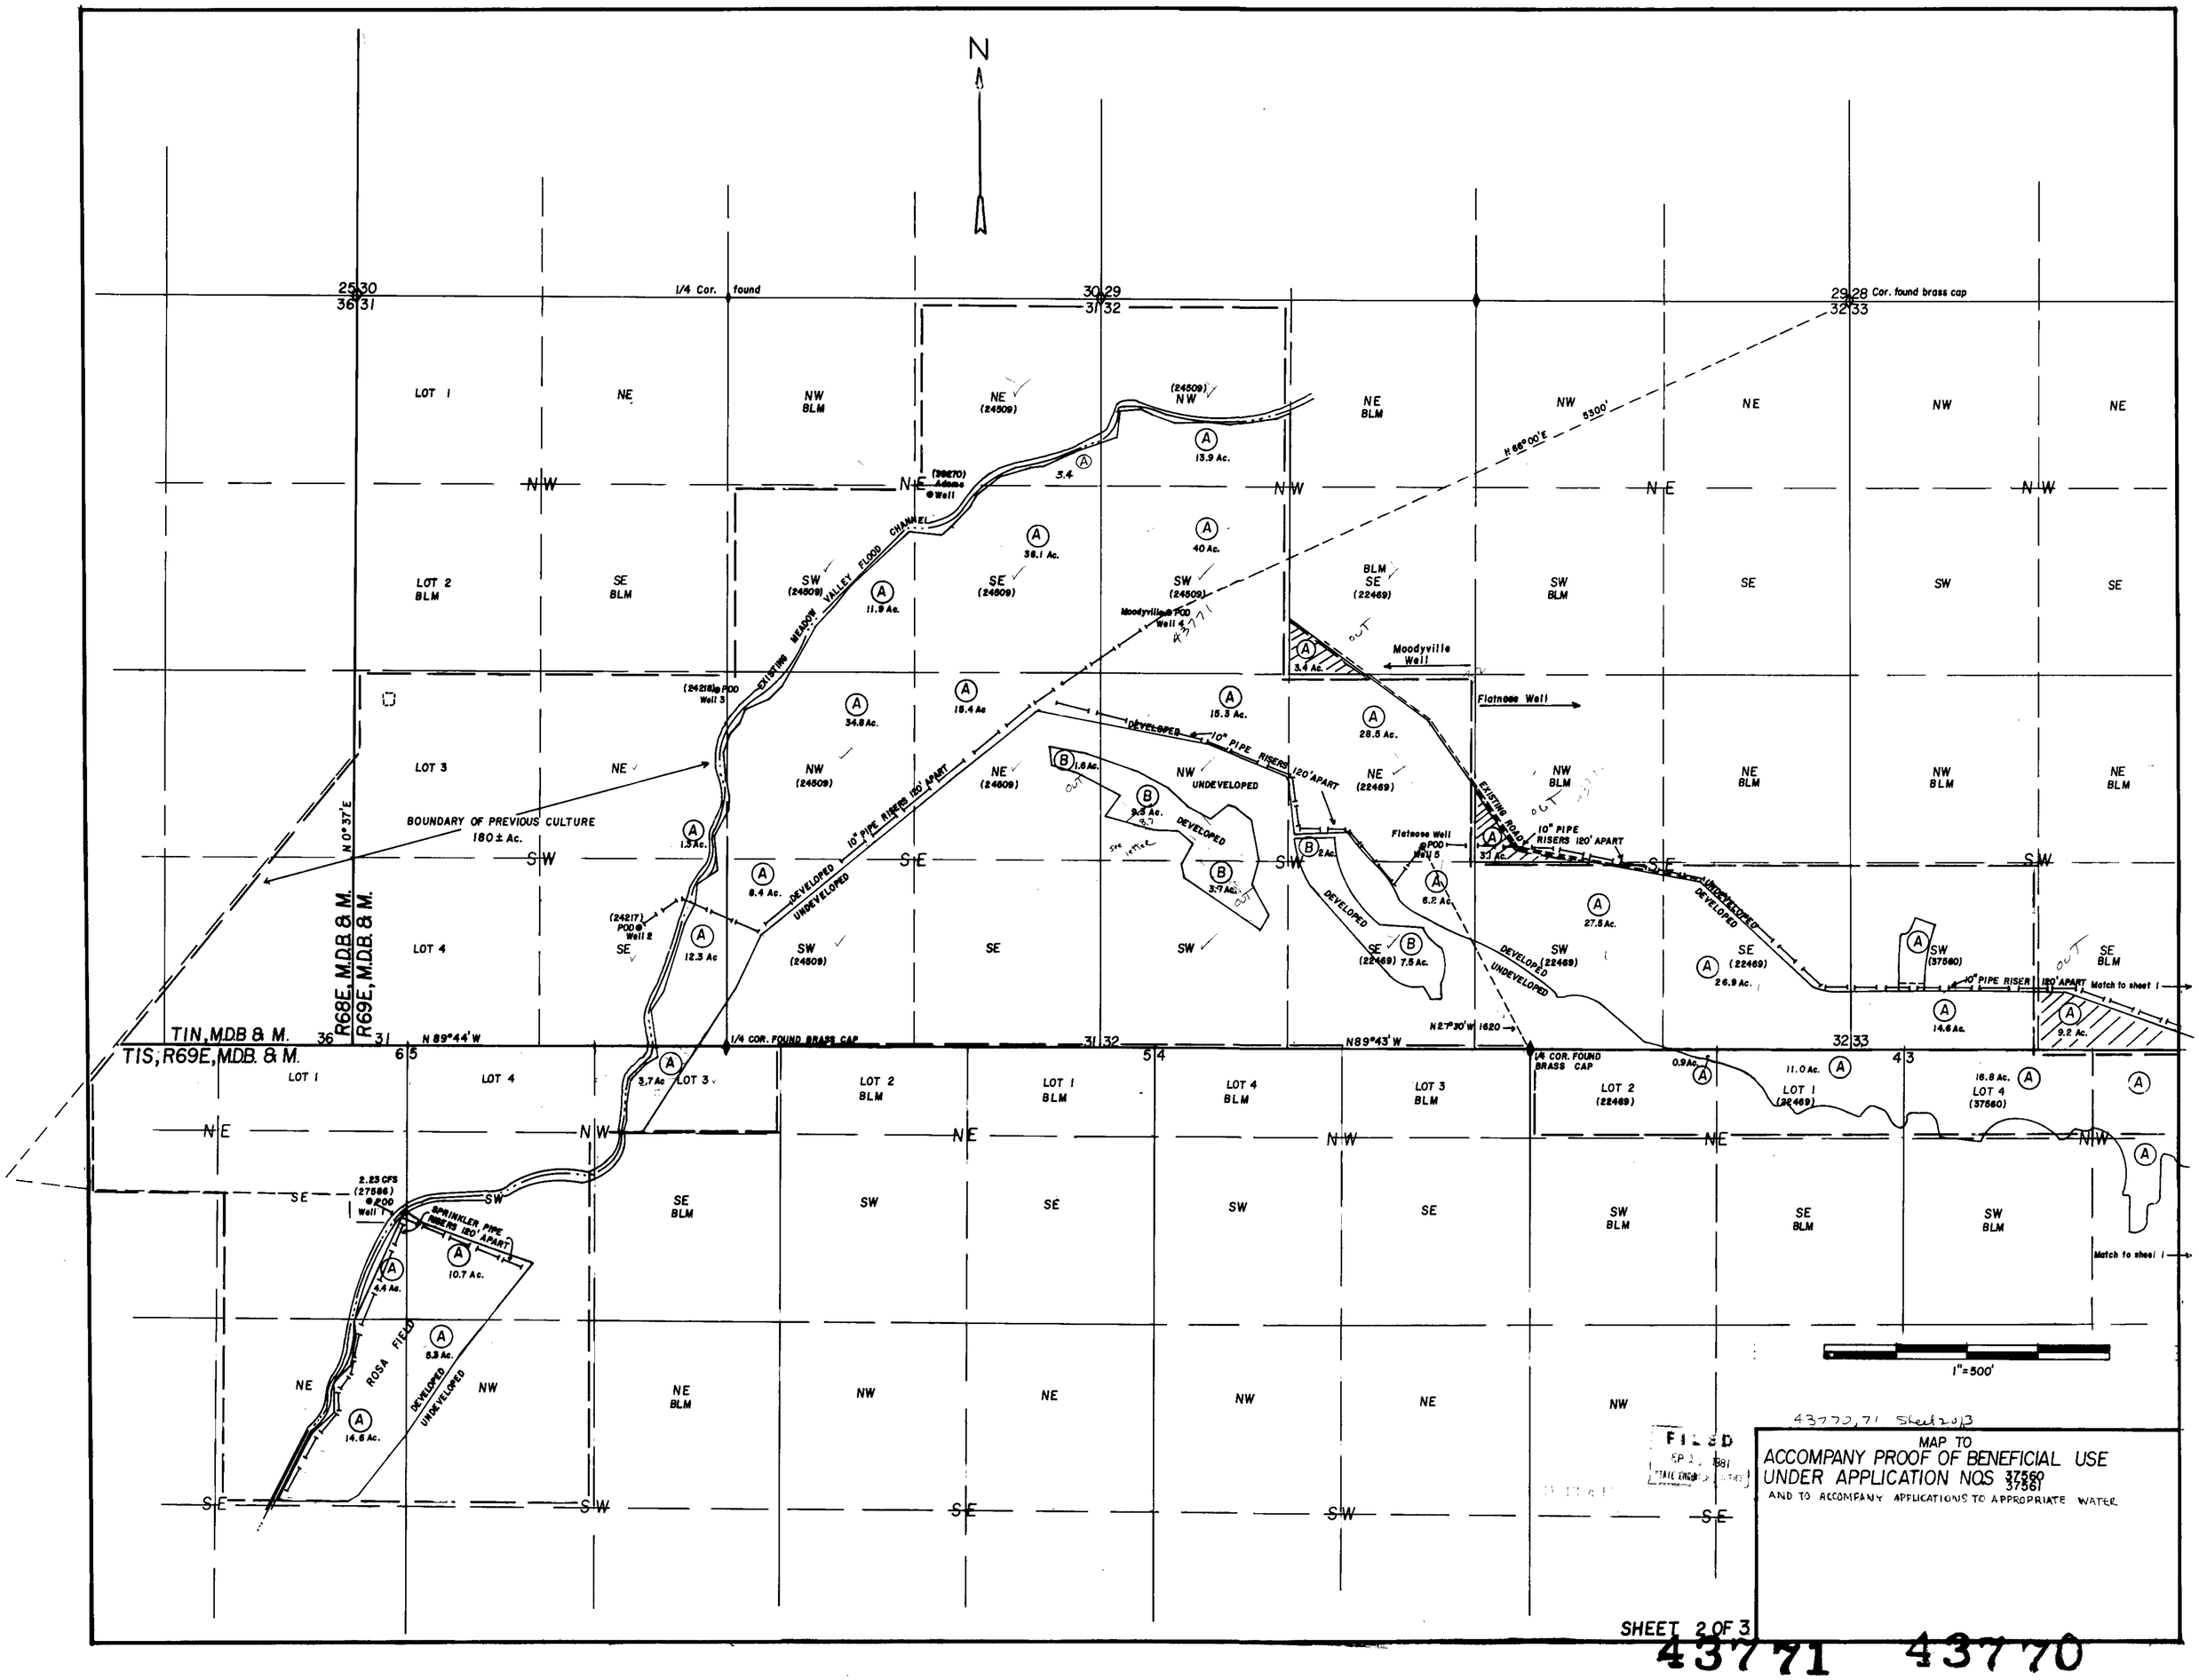
N
1/4 Cor. found
Cor. found brass cap
N 66°00'E 5300'
EXISTING MEADOW VALLEY FLOOD CHANNEL
Moodyville Well
Flatness Well
BOUNDARY OF PREVIOUS CULTURE 180 ± Ac.
N 0° 37'E
R68E, M.D.B. & M.
R69E, M.D.B. & M.
TIN, M.D.B. & M.
TIS, R69E, M.D.B. & M.
N 89°44'W
1/4 COR. FOUND BRASS CAP
N89°43'W
N 27°30'W 1620
10" PIPE RISERS 120' APART
DEVELOPED
UNDEVELOPED
SPRINKLER PIPE RISERS 120' APART
ROSA FIELD
EXISTING ROAD
Match to sheet 1
1"=500'
43770,71 Sheet 2 of 3
FILED
MAP TO
ACCOMPANY PROOF OF BENEFICIAL USE
UNDER APPLICATION NOS 37560 37561
AND TO ACCOMPANY APPLICATIONS TO APPROPRIATE WATER
SHEET 2 OF 3
43771 43770