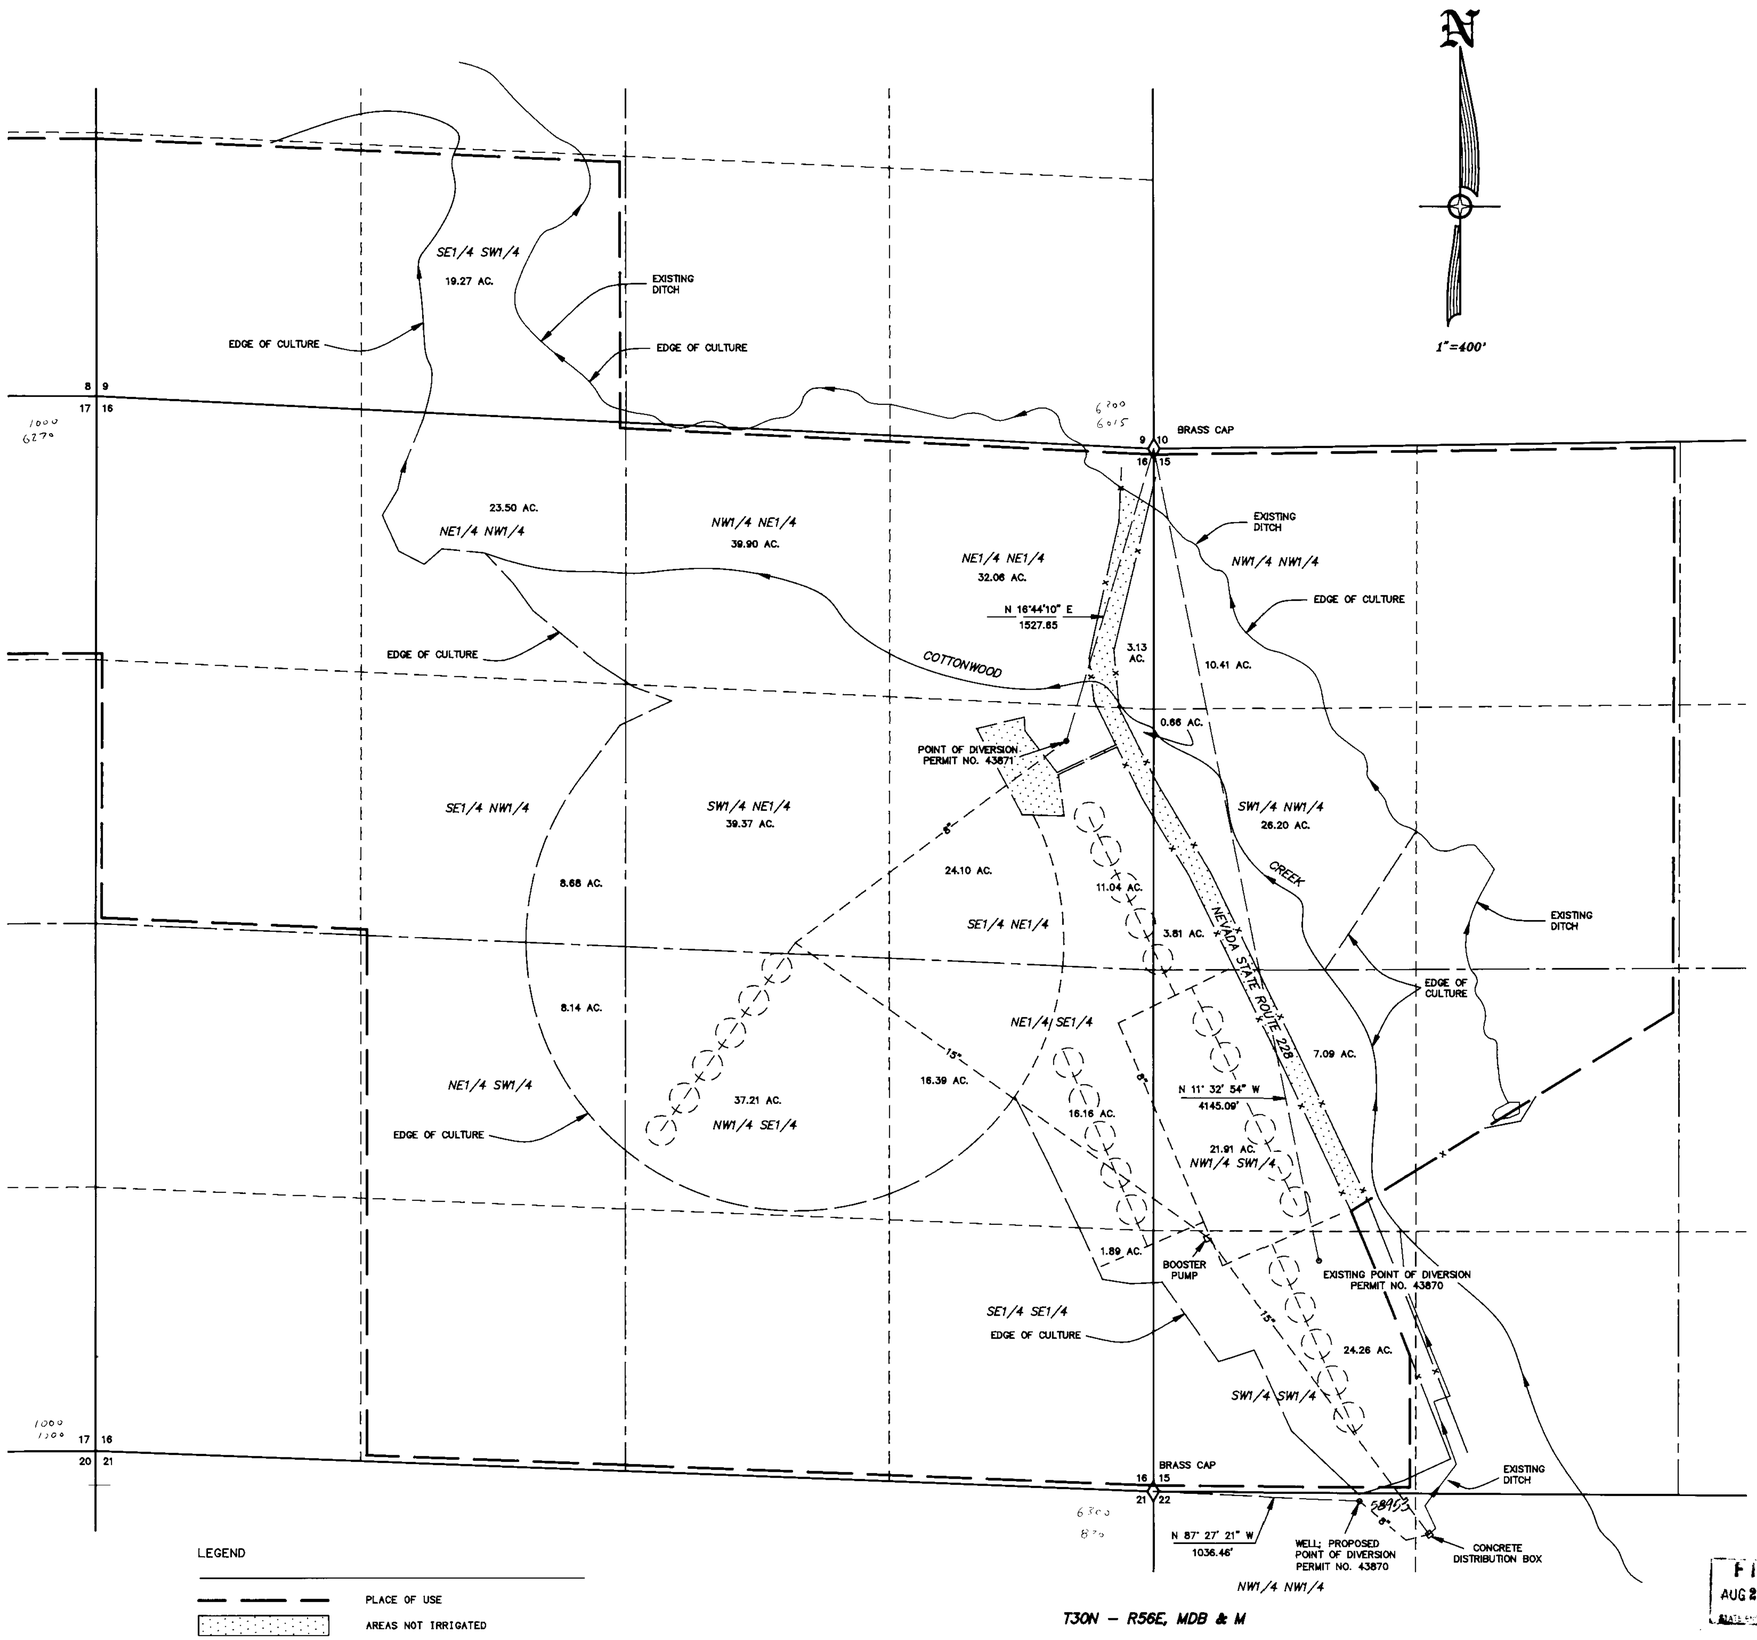

LEGEND

PLACE OF USE

AREAS NOT IRRIGATED

43871 13992 1-26-95

STATE OF NEVADA }
COUNTY OF ELKO } SS.

I, ROBERT E. MORLEY, BEING FIRST DULY SWORN, DEPOSE AND SAY THAT THIS MAP, CONSISTING OF ONE SHEET, HAS BEEN CORRECTLY DRAWN TO THE DESIGNATED SCALE FROM FIELD NOTES OF A SURVEY MADE UNDER MY SUPERVISION AND DIRECTION, BETWEEN THE 1ST DAY OF JUNE AND THE 2ND DAY OF JUNE, 1993; THAT IT TRULY AND CORRECTLY REPRESENTS THE PROPOSED LOCATION AND EXTENT OF THE WORKS USED TO DIVERT WATER FROM UNDERGROUND IN ELKO COUNTY, BY GEORGE GUND III, FOR IRRIGATION PURPOSES UNDER PERMIT NO. 43871. THAT THE POINT OF DIVERSION, THE LOCATION, SIZE OF THE DIVERTING CHANNEL, LOCATION AND DESCRIPTION OF ALL MEASURING DEVICES, THE LOCATION AND EXTENT OF LANDS OWNED OR CONTROLLED BY THE APPLICANT UPON WHICH WATER APPLIED FOR UNDER PERMIT NO. 43871 IS USED, TOGETHER WITH THE AREA AND KIND OF CULTURE IN EACH 40-ACRE SUBDIVISION, AND THE LOCATION AND NAMES OF ALL OTHER WORKS OR STREAMS WHICH ARE CROSSED BY OR CONNECTED WITH SAID WORKS, ARE FULLY AND CORRECTLY DESIGNATED THEREON.

Robert E. Morley

STATE WATER RIGHT SURVEYOR NO. 668

PROFESSIONAL LAND SURVEYOR ROBERT E. MORLEY 6/19/93 No. 6203 STATE OF NEVADA

SUBSCRIBED AND SWORN TO BEFORE ME THIS 19th DAY OF August, 1993.

Linda L. Reynolds

NOTARY PUBLIC IN AND FOR ELKO COUNTY, NEVADA.

LINDA L. REYNOLDS
Notary Public
State of Nevada
Elko County, Nevada
My Appointment Expires May 5, 1997

BASIS OF BEARINGS : TRUE NORTH USING A MAGNETIC DECLINATION OF 17 DEGREES 30 MINUTES EAST AS DETERMINED ON THE DATE OF THE SURVEY.

CULTURAL MAP TABULATION

SECTION	SUB-DIVISION	TOWN SHIP	RANGE	CULTIVATED ACREAGE	DESCRIPTION OF CULTURE
9	SE1/4SW1/4	T30N	R56E	19.27 AC	HARVEST
15	NW1/4NW1/4	T30N	R56E	10.41 AC	HARVEST
15	SW1/4NW1/4	T30N	R56E	30.01 AC	HARVEST
15	NW1/4SW1/4	T30N	R56E	29.00 AC	HARVEST
15	SW1/4SW1/4	T30N	R56E	24.26 AC	HARVEST
16	NE1/4NW1/4	T30N	R56E	23.50 AC	HARVEST
16	SE1/4NW1/4	T30N	R56E	8.68 AC	HARVEST
16	NW1/4NE1/4	T30N	R56E	39.90 AC	HARVEST
16	NE1/4NE1/4	T30N	R56E	35.19 AC	HARVEST
16	SE1/4NE1/4	T30N	R56E	35.80 AC	HARVEST
16	SW1/4NE1/4	T30N	R56E	39.37 AC	HARVEST
16	NE1/4SW1/4	T30N	R56E	8.14 AC	HARVEST
16	NW1/4SE1/4	T30N	R56E	37.21 AC	HARVEST
16	NE1/4SE1/4	T30N	R56E	32.55 AC	HARVEST
16	SE1/4SE1/4	T30N	R56E	1.89 AC	HARVEST

TOTAL CULTIVATED ACREAGE = 375.18 AC

THE LANDS SHOWN ARE IRRIGATED BY USE OF SPRINKLERS, NATURAL CHANNELS AND DITCHES.

ALL CULTURE SHOWN AS HARVEST IS ALFALFA AND MEADOW HAY.

400 0 400 800 1200 1600

SCALE: 1"=400'

FILED
AUG 20 1993
STATE ENGINEER'S OFFICE

MAP TO ACCOMPANY
PROOF OF BENEFICIAL USE OF PERMIT NO. 43871
AND
APPLICATION TO CHANGE THE
POINT OF DIVERSION OF PERMIT NO. 43870
BY
GEORGE GUND III
FOR IRRIGATION PURPOSES

HIGH DESERT ENGINEERING
640 IDAHO STREET
ELKO, NEVADA 89801
(702) 738-4053

W93013

43871 58953