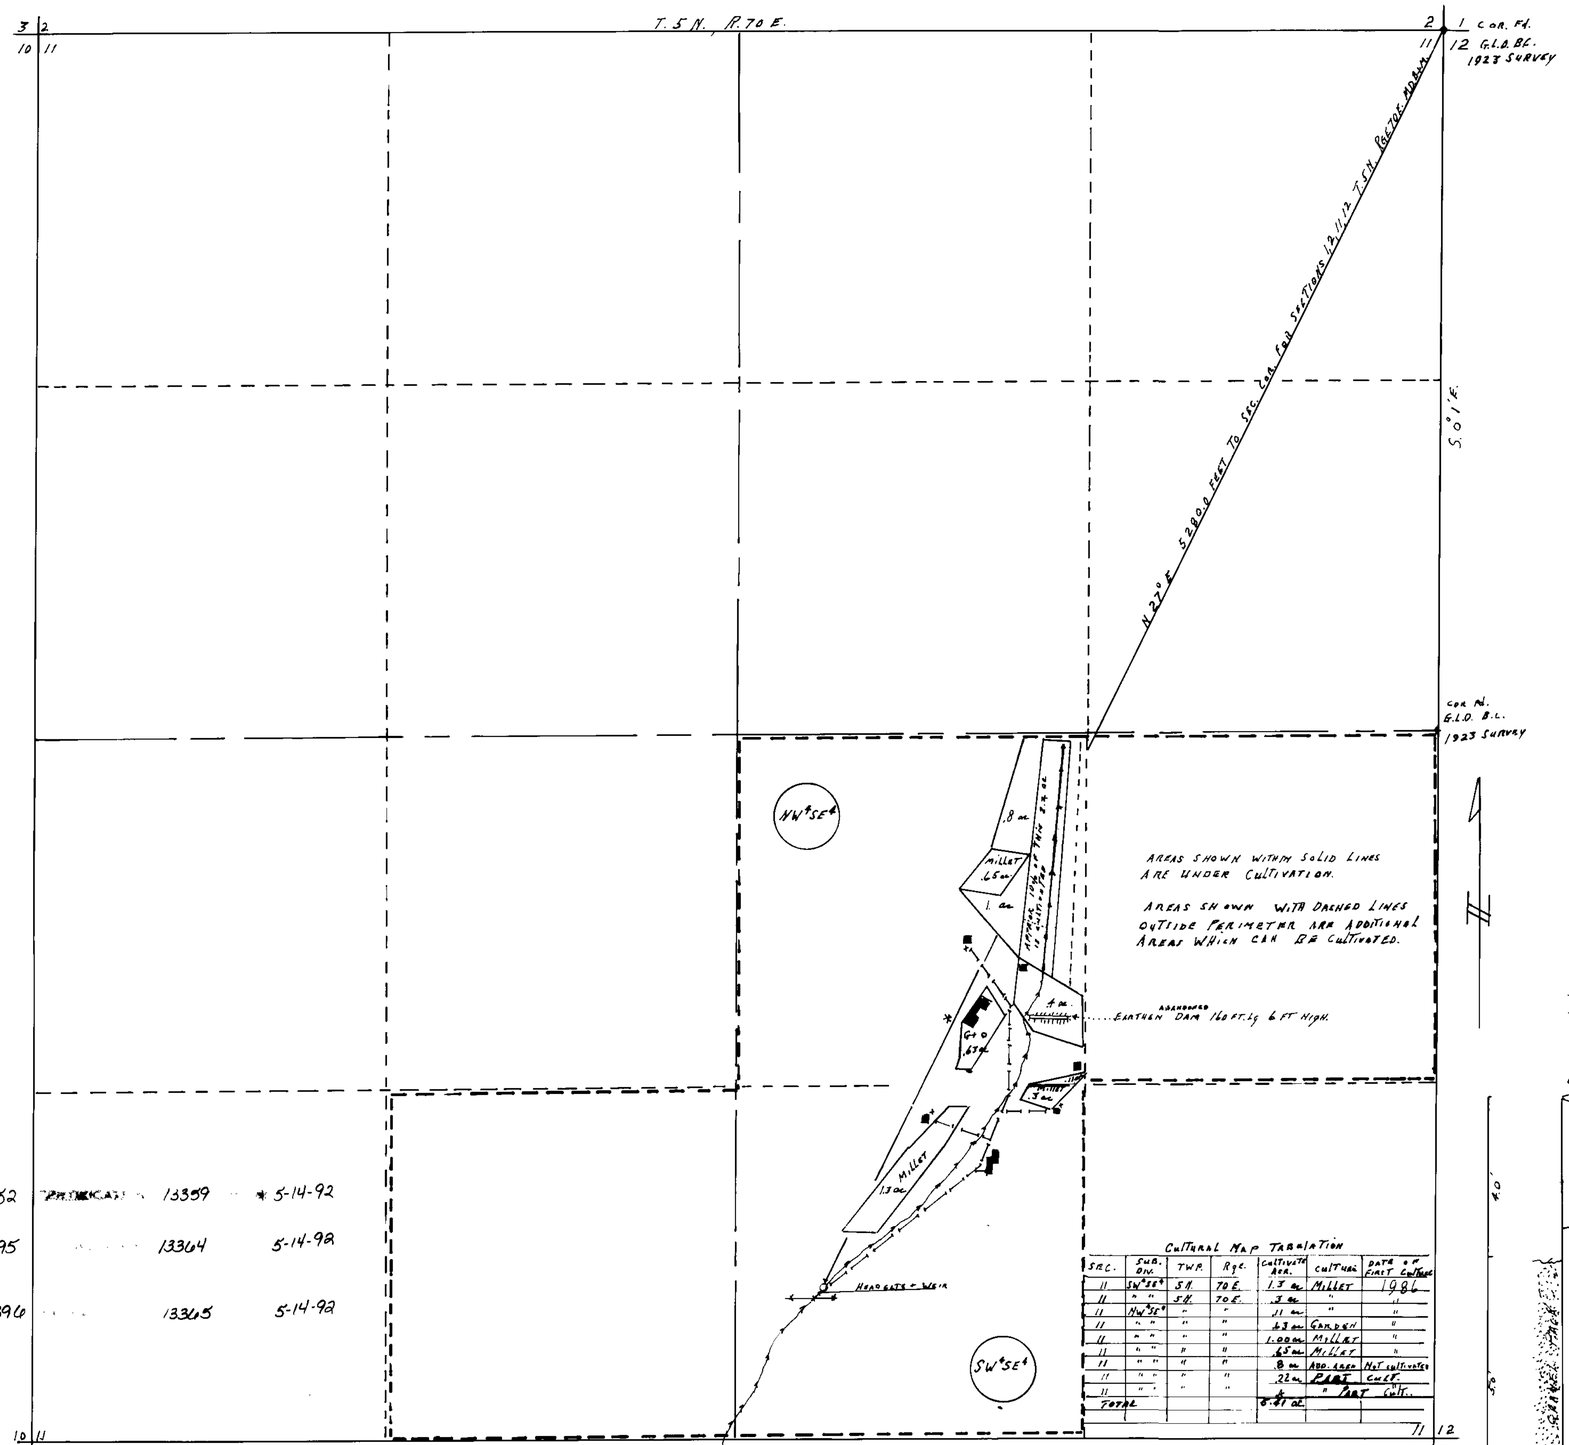

44152	~~PRIMARY~~	13359	* 5-14-92
50395		13364	5-14-92
50396		13365	5-14-92

CULTURAL MAP TABULATION

SEC.	SUB. DIV.	TWP.	RGE.	CULTIVATE ACR.	CULTURE	DATE OF FIRST CULTURE
11	SW¼SE¼	5N.	70E.	1.3 ac	MILLET	1986
11	" "	5N.	70E.	.3 ac	"	"
11	NW¼SE¼	"	"	.11 ac	"	"
11	" "	"	"	.43 ac	GARDEN	"
11	" "	"	"	1.00 ac	MILLET	"
11	" "	"	"	.65 ac	MILLET	"
11	" "	"	"	.8 ac	ABD. AREA	NOT CULTIVATED
11	" "	"	"	.22 ac	~~PART~~	CULT.
11	" "	"	"		"	PART CULT.
TOTAL				5.41 ac		

MILK RANCH SPRING STREAM
SOURCE IS THE MILK RANCH SPRING WHICH SOURCE IS LOCATED IN THE SW¼ OF THE NW¼ OF SECTION 23, T5N., RGE 70 E.A. M.D.B.&M.

LEGEND

- ⊸⊸ ¼ INCH PLASTIC PIPE LINE.
- + FREEZE PROOF FAUCETS
- * WIND TOWER FOR ELECTRIC POWER
- O POINT OF DIVERSION
- ⟶ STREAM COURSE
- ■ EXISTING BLDGS.
- FIELDS + ACREAGE AS SHOWN
- CHAPEL + LIBRARY
- CONFERENCE HALL, KITCHEN + GARDEN HOUSE. 4-300 GAL. WATER TANKS INSTALLED FOR FIRE PROTECTION
- EXISTING DAM + RESERVOIR

STATEMENT OF WATER RIGHT SURVEYOR

STATE OF NEVADA }
COUNTY OF CLARK } SS.

I, JAMES L. HOGAN, BEING FIRST DULY SWORN, DEPOSE AND SAY THAT THIS MAP, CONSISTING OF 1 SHEET, HAS BEEN DRAWN TO THE DESIGNATED SCALE FROM FIELD NOTES OF A SURVEY MADE BY ME ON JUNE 9, 1989; THAT IT TRULY AND CORRECTLY REPRESENTS THE LOCATION AND EXTENT OF THE WORK USED TO DIVERT WATER FROM THE MILK RANCH STREAM FOR IRRIGATION AND DOMESTIC USE UNDER PERMITS 44152-50395 AND 50396

THAT THE POINT OF DIVERSION, THAT THE LOCATION, SIZE OF DIVERTING PIPE, LOCATION AND DESCRIPTION OF MEASURING DEVICES, THE LOCATION AND EXTENT OF LANDS OWNED OR CONTROLLED BY THE APPLICANT UPON WHICH WATER APPLIED FOR UNDER APPLICATIONS {44152 / 50395 / 50396} IS USED, TOGETHER WITH THE KIND OF CULTURE IN EACH 40 ACRE SUBDIVISION AND THE LOCATION AND NAMES OF ALL OTHER WORKS OR STREAMS CONNECTED WITH SAID WORKS ARE FULLY AND CORRECTLY DESIGNATED THEREON

James L. Hogan
JAMES L. HOGAN: NV. ST. WTR. RGTS SURVEYOR
267

ACKNOWLEDGEMENT

STATE OF NEVADA
COUNTY OF CLARK

ON THIS 19th DAY OF June 1989 PERSONALLY APPEARED BEFORE ME A NOTARY PUBLIC IN AND FOR SAID COUNTY AND STATE James L. Hogan KNOWN TO ME TO BE THE PERSON DESCRIBED AND WHO EXECUTED THE FOREGOING STATEMENT. NOTARY PUBLIC IN AND FOR SAID COUNTY + STATE. MY COMMISSION EXPIRES ON Feb. 28, 1992.

Marie A. McCaughey

NOTARY PUBLIC
STATE OF NEVADA
County of Clark
Marie A. McCaughey
Expires Feb. 28, 1992

BASIS FOR BEARINGS:
S.0°1'E. TAKEN FROM GEN. LAND OFFICE SURVEY MAP. EAST LINE OF SEC. 11, T.5N., R.70E., M.D.B.&M.
TRANSIT - COMPASS BEARING METHOD USED.
DECLINATION SET AT NORTH 11° EAST.
READINGS FORE FORWARD - FORE REVERSE

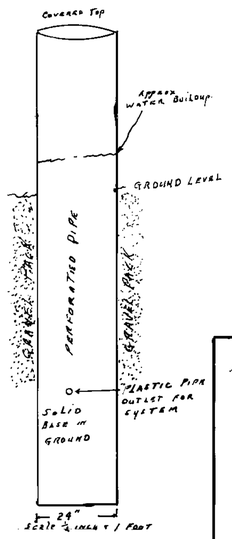

SCALE 1 INCH = 300 FEET
0 300 600 900 1200

MAP TO ACCOMPANY
PROOF OF APPLICATION OF WATER TO BENEFICIAL USE.
FOR
IRRIGATION OF SMALL GARDENS, ORCHARD AND GRAIN FIELDS FOR THE HERMITAGE OF CHRIST IN THE MOUNTAINS LOCATED IN LINCOLN COUNTY, NEVADA IN A PORTION OF SECTION 11, T.5N., R.70E. M.D.B.&M.
APPLICANT: REV. LEO SLATTERIE, DIRECTOR.
UNDER PERMIT NUMBERS
44152 - 50395 AND 50396

50396 50595 44152