CULTURAL MAP TABULATION

SECTION	SUBDIVISION	TOWNSHIP	RANGE	CULTIVATED ACREAGE	DESCRIPTION OF CULTURE	DATE OF FIRST CULTURE
29	NE¼-SE¼	19N	27E	21.24 AC.	Land harrowed & sprinkler system set up	9-10-85

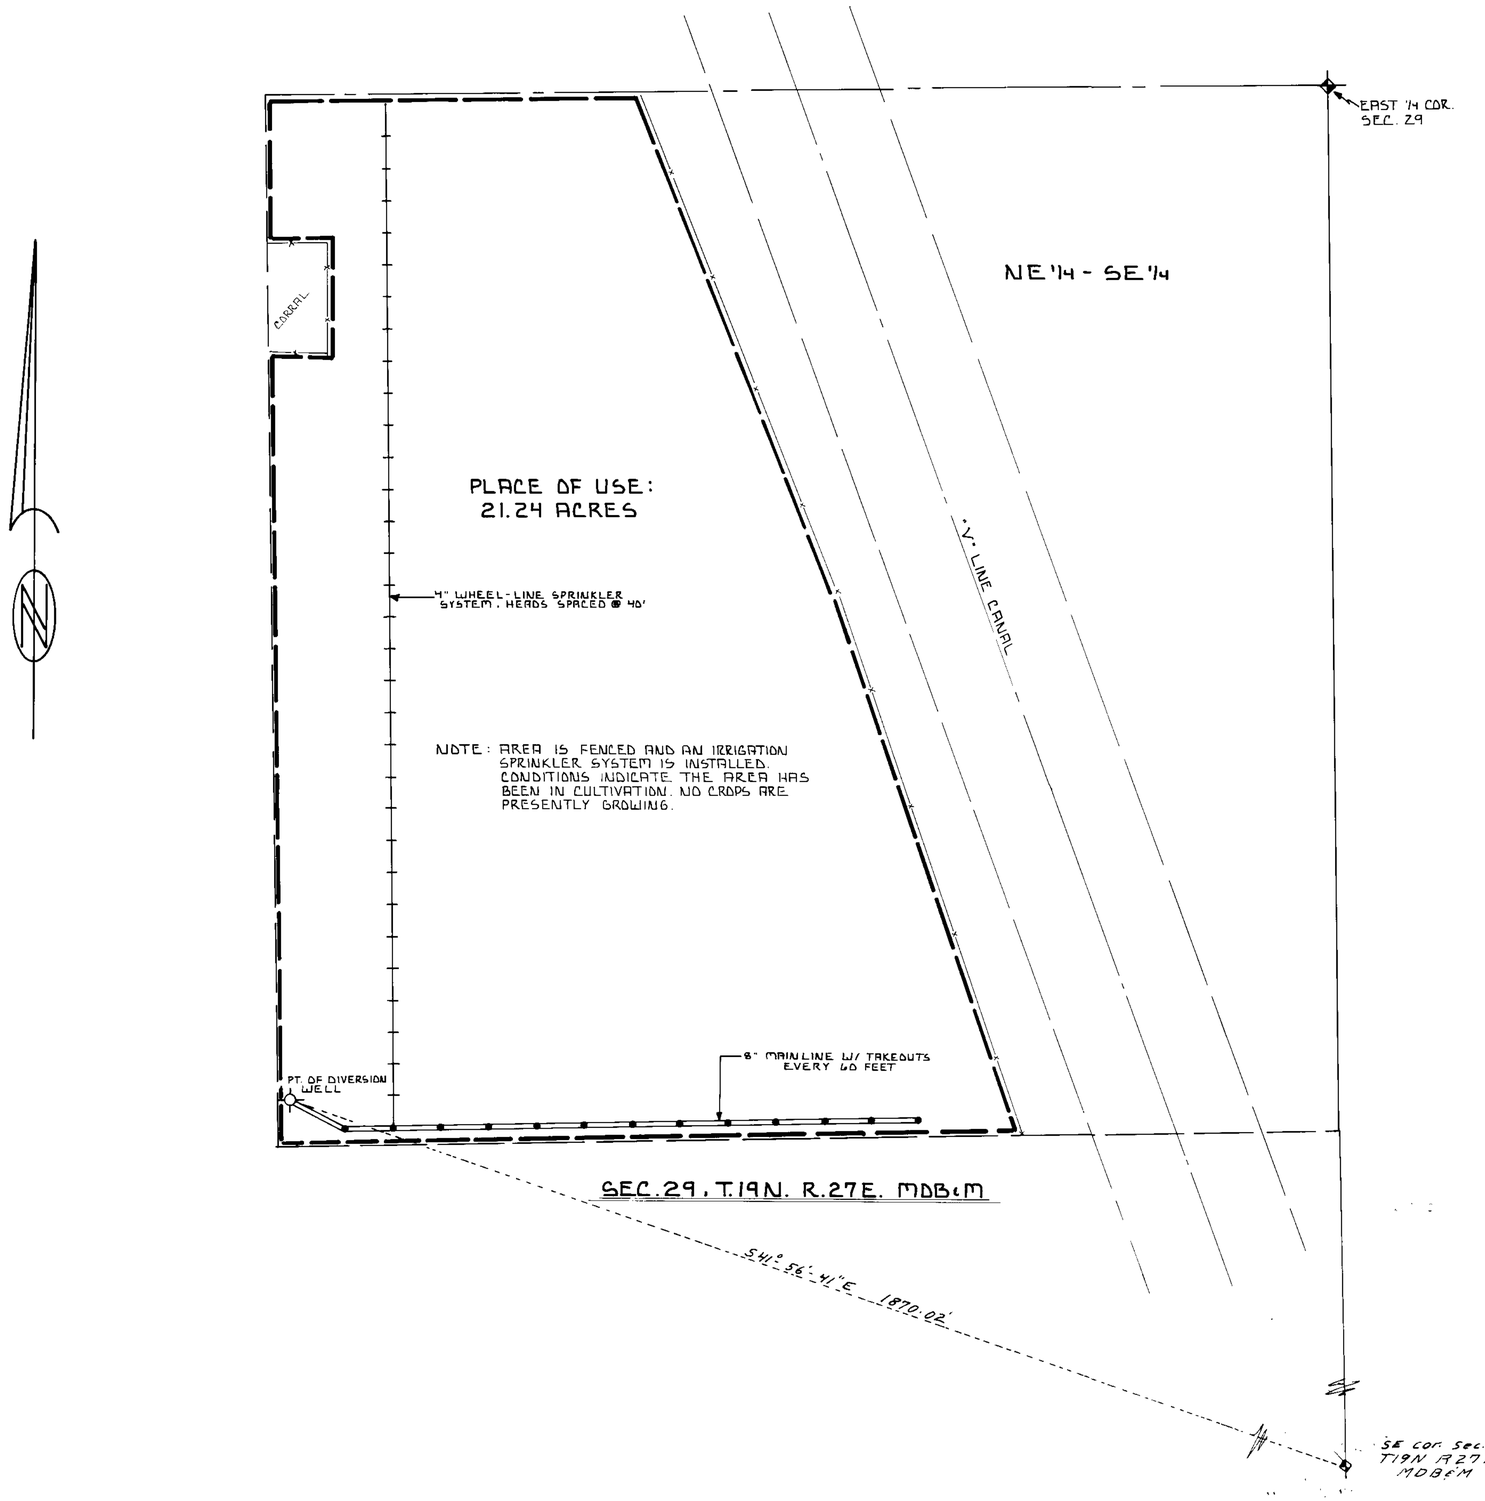

12489 8-13-90

MAP TO ACCOMPANY PROOF OF BENEFICIAL USE UNDER PERMIT NO. 44284 FOR IRRIGATION USE

STATE OF NEVADA
COUNTY OF CHURCHILL } SS

I, LOWELL D. EMERY BEING FIRST DULY SWORN DEPOSE AND SAY THAT THIS MAP CONSISTING OF ONE SHEET HAS BEEN CORRECTLY DRAWN TO THE DESIGNATED SCALE FROM FIELD NOTES OF A SURVEY MADE BY ME BETWEEN THE 1st AND 24th DAYS OF Sept 1988 THAT IT TRULY AND CORRECTLY REPRESENTS THE LOCATION AND EXTENT OF THE WORKS USED TO DIVERT WATER FROM LAHONTAN DAM IN CHURCHILL COUNTY BY:

STEVE K. WALKER
APPLICANT

FOR IRRIGATION PURPOSES UNDER PERMIT NO. 44284 THAT THE POINT OF DIVERSION THE LOCATION SITE AND GRADES OF THE DIVERTING CHANNEL LOCATION AND DESCRIPTION OF ALL MEASURING DEVISES THE LOCATION AND EXTENT OF LANDS OWNED OR CONTROLLED BY THE APPLICANT UPON WHICH WATER APPLIED FOR UNDER PERMIT NO. 44284 ARE USED TOGETHER WITH THE AREA AND KIND OF CULTURE IN THE 40 ACRE DIVISION AND THE LOCATION AND NAME OF ALL OTHER WORKS OR STREAMS WHICH ARE CROSSED BY OR CONNECTED WITH SAID WORKS ARE FULLY AND CORRECTLY DESIGNATED THEREON

Lowell D. Emery
LOWELL D EMERY SWRS 536

SUBSCRIBED AND SWORN TO BEFORE ME THIS 1st DAY OF October 1988. NOTARY PUBLIC IN AND FOR CHURCHILL COUNTY, NEVADA

[signature]
NOTARY PUBLIC

SCALE: 1" = 100 FT.

0 100 200 300 400 500

MAP TO ACCOMPANY PROOF OF BENEFICIAL USE UNDER PERMIT NO. 44284 FOR IRRIGATION USE

BY: STEVE K. WALKER

FROM: AN UNDERGROUND SOURCE

DRAWN BY:	SURVEYED BY:
W. T. KORTEMEIER	LOWELL D. EMERY SWRS 536
DATE: SEPT. 27, 1988	P.O. BOX 84
SCALE: 1" = 100 FT.	FALLON, NV 89406

44284