LEGEND:

PLACE OF USE PERMIT 44539

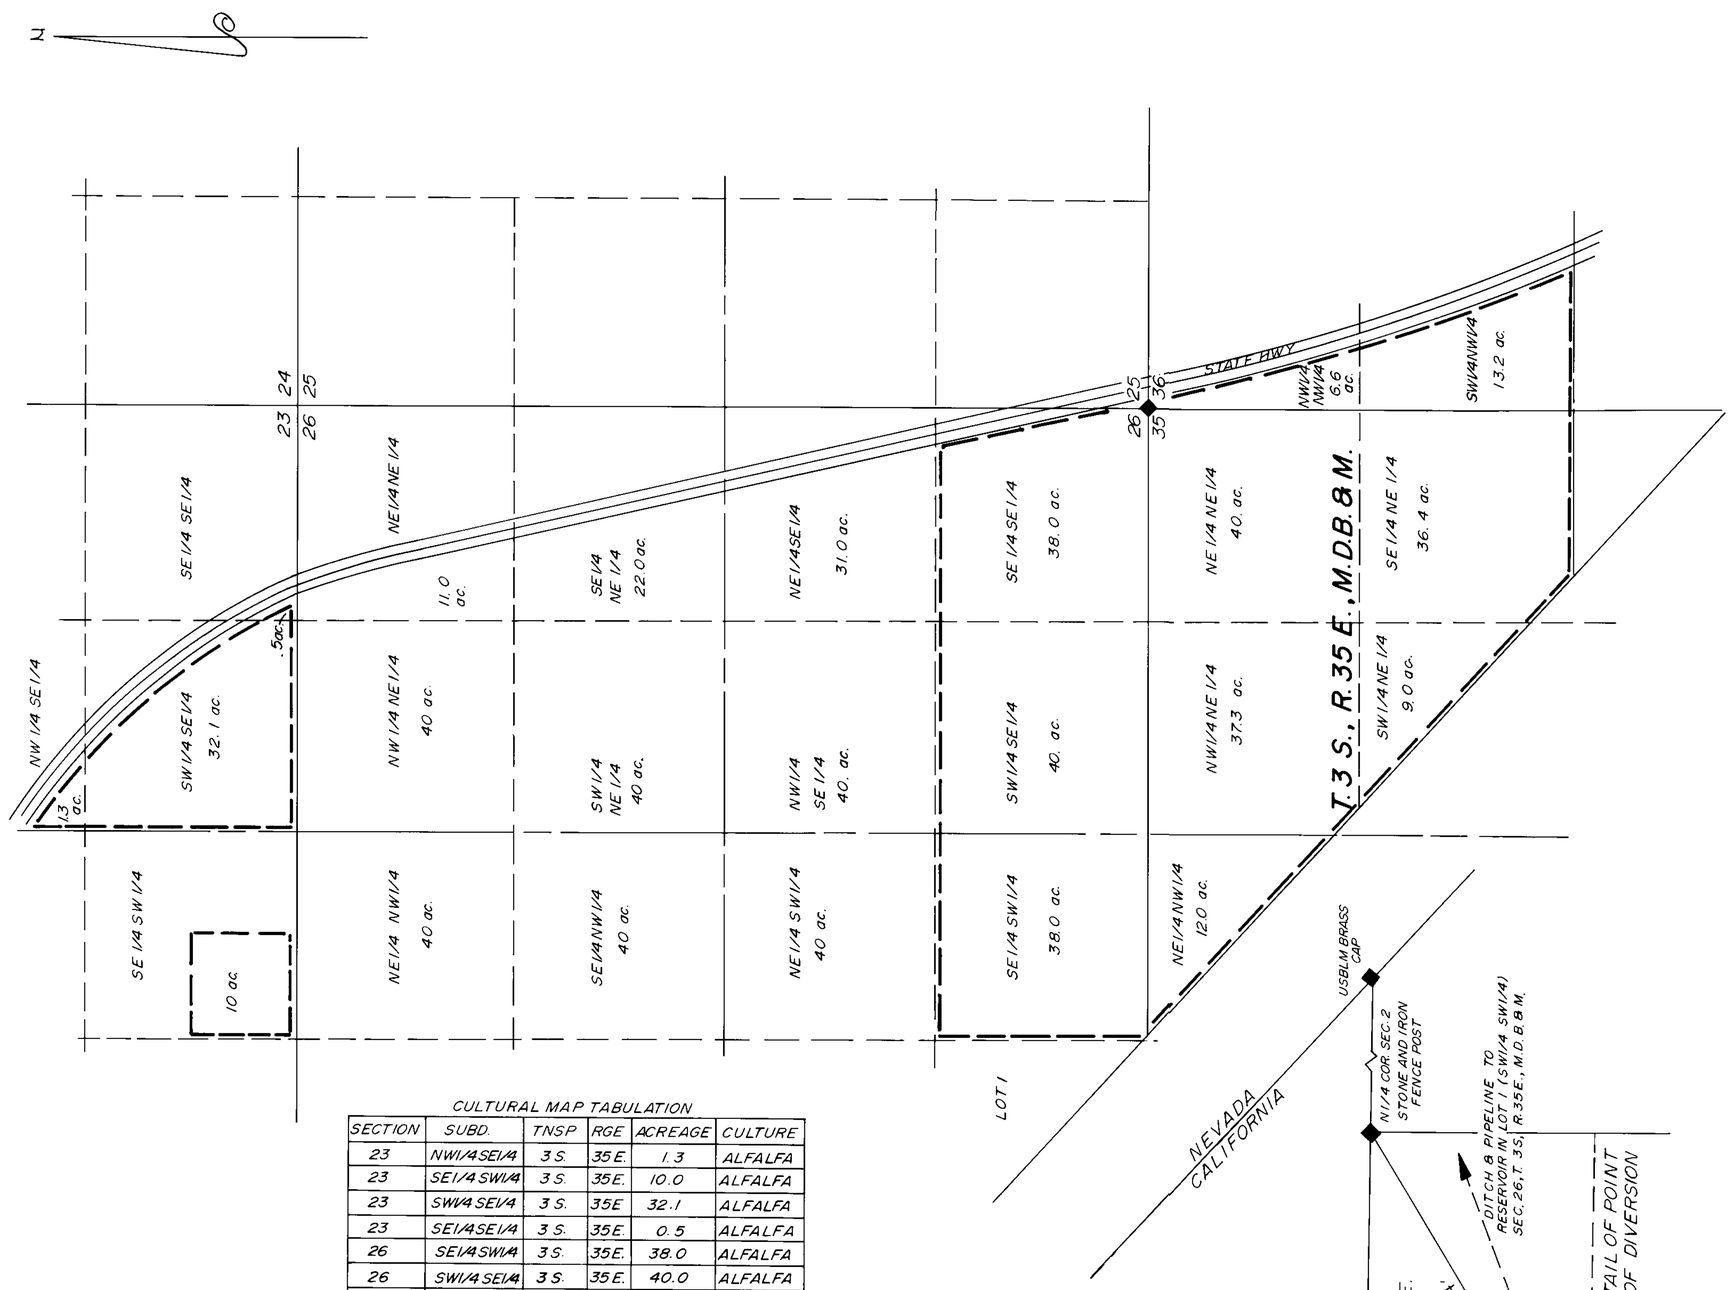

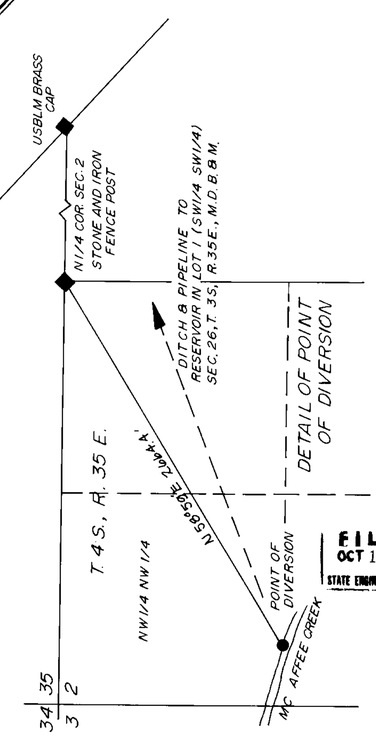

CULTURAL MAP TABULATION

SECTION	SUBD.	TNSP	RGE	ACREAGE	CULTURE
23	NW1/4SE1/4	3 S.	35 E.	1.3	ALFALFA
23	SE1/4SW1/4	3 S.	35 E.	10.0	ALFALFA
23	SW1/4SE1/4	3 S.	35 E	32.1	ALFALFA
23	SE1/4SE1/4	3 S.	35 E.	0.5	ALFALFA
26	SE1/4SW1/4	3 S.	35 E.	38.0	ALFALFA
26	SW1/4SE1/4	3 S.	35 E.	40.0	ALFALFA
26	SE1/4SE1/4	3 S.	35 E.	38.0	ALFALFA
35	NE1/4NW1/4	3 S.	35 E.	12.0	ALFALFA
35	NW1/4NE1/4	3 S.	35 E.	37.3	ALFALFA
35	NE1/4NE1/4	3 S.	35 E.	40.0	ALFALFA
35	SW1/4NE1/4	3 S.	35 E.	9.0	ALFALFA
35	SE1/4NE1/4	3 S.	35 E	36.4	ALFALFA
36	NW1/4NW1/4	3 S.	35 E.	6.6	ALFALFA
36	SW1/4NW1/4	3 S.	35 E.	13.2	ALFALFA
TOTAL:				314.4	

STATE OF NEVADA
COUNTY OF Lyon } S.S.

I, BRUCE L. RICE, BEING FIRST DULY SWORN, DEPOSE AND SAY THAT THIS MAP, CONSISTING OF ONE SHEET, HAS BEEN CORRECTLY DRAWN TO THE DESIGNATED SCALE FROM FIELD NOTES OF A SURVEY MADE BY ME ON OCTOBER 15, 1985
THAT IT TRULY AND CORRECTLY REPRESENTS THE PROPOSED LOCATION AND EXTENT OF THE WORKS USED TO DIVERT WATER FROM AN UNDERGROUND SOURCE IN ESMERALDA COUNTY BY ROY C. AND MARY ANNAH SMITH FOR IRRIGATION AND DOMESTIC PURPOSES UNDER PERMIT 44539. THAT THE POINT OF DIVERSION, THE LOCATION, SIZE OF THE DIVERTING CHANNEL, LOCATION AND DESCRIPTION OF ALL MEASURING DEVICES, THE LOCATION AND EXTENT OF LANDS OWNED OR CONTROLLED BY THE APPLICANT UPON WHICH WATER APPLIED FOR UNDER PERMIT 44539 IS USED TOGETHER WITH AREA & KIND OF CULTURE IN EACH 40-ACRE SUBDIVISION, AND THE LOCATION AND NAMES OF ALL OTHER WORKS OR STREAMS WHICH ARE CROSSED BY OR CONNECTED WITH SAID WORKS ARE FULLY AND CORRECTLY DESIGNATED THEREON.

Bruce L. Rice
STATE WATER RIGHT SURVEYOR

SUBSCRIBED AND SWORN TO BEFORE ME THIS 13th DAY OF October, 1986
NOTARY PUBLIC IN AND FOR Lyon County, Nevada
Austin N. Schroder

AUSTIN N. SCHRODER
State of Nevada

BASIS OF BEARING:
NORTH LINE NE 1/4, SEC. 2, T 4 S, R. 35 E = S 89°04'W PER CULTURAL MAP UNDER 02733

SCALE: 1" = 500'

500 0 500 1000 1500

FILED
OCT 15 1986
STATE ENGINEER'S OFFICE

MAP
TO ACCOMPANY PROOF OF BENEFICIAL USE UNDER PERMIT 44539

FROM: UNDERGROUND
BY: ROY C. AND MARY ANNAH SMITH
FOR: IRRIGATION & DOMESTIC PURPOSES

CERTIFICATE No. 12493 ISSUED 8-13-90

RICE ENGINEERING, INC.
Civil Engineering & Surveying
2299 HWY 208
P.O. BOX 130
SMITH, NV

44539