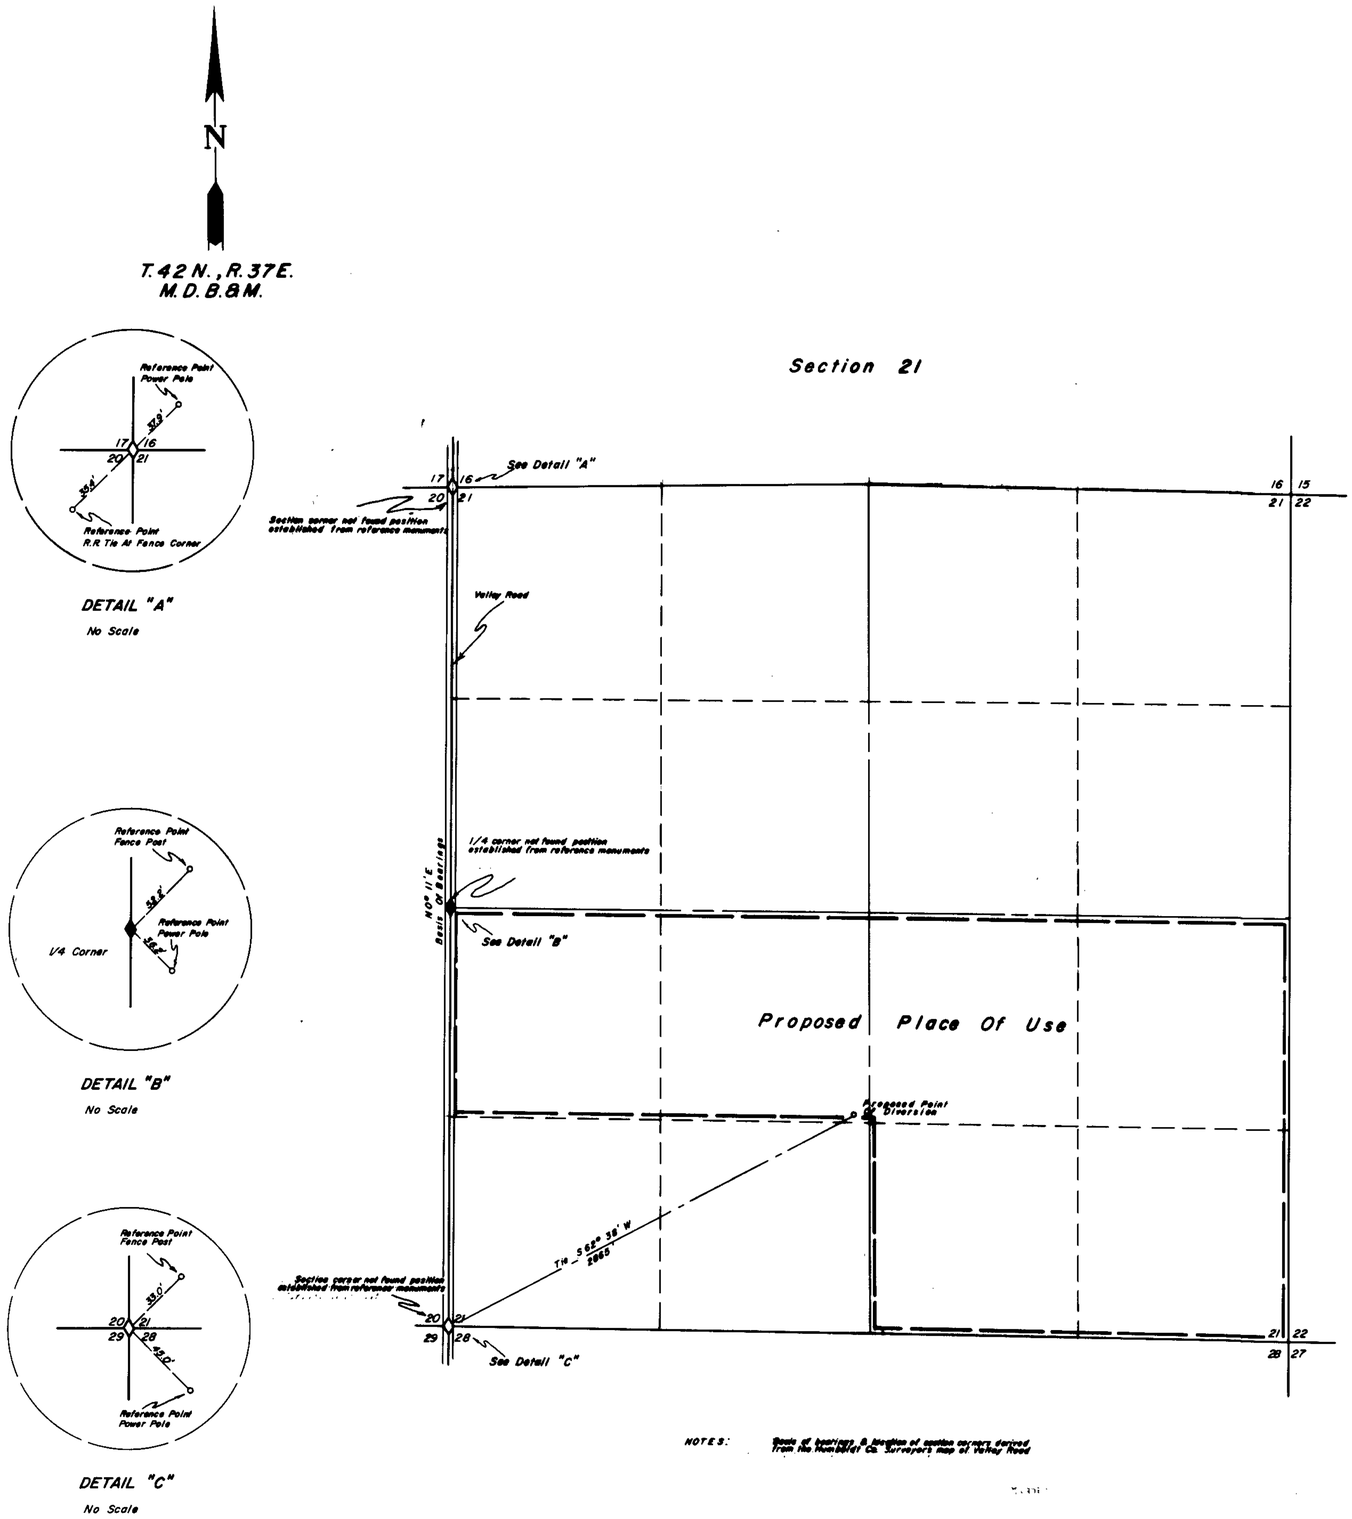

State of Nevada } S.S.
County of Humboldt }

I, Robert N. Caldwell, being first duly sworn, depose and say that this map, consisting of 1 sheets, has been correctly drawn from field notes of a survey made by me during October, 1981, that it truly and correctly represents the location and extent of the works used to divert water from underground in Humboldt County by Frank D. & Janet C. Echave for stockwatering purposes, that the proposed point of diversion, the approximate location and size of the diverting channel, all reservoirs or basins, the locations and names of all other works which will cross or connect with the proposed works, and the boundary of all lands, showing by 40-acre subdivisions the areas proposed to be irrigated, are fully and correctly designated thereon.

Robert N. Caldwell
State Water Right Surveyor No. 468

REGISTERED SURVEYOR - STATE OF NEVADA
ROBERT N. CALDWELL
4233

Subscribed and sworn to before me this 23rd day of October 1981.

Dolores Crawford
Notary Public

DOLORES CRAWFORD
NOTARY PUBLIC
Humboldt County
My Appointment Exp.

Scale 1" = 500'

500 0 500 1000 1500 2000

CERTIFICATE No. 12286 ISSUED 10/3/89

FILED
MAR 0 3 1982
STATE ENGINEER'S OFFICE

44694

RECEIVED
OCT 26 1981
STATE ENGINEER'S OFFICE

'82 MAR -3 P2:12
STATE ENGINEERS OFFICE

Desert-Mountain Surveying Company
146 West Second Street
Winnemucca, Nevada 89445

Map To Accompany Application
To Appropriate Water
From Underground
By Frank D. And Janet C. Echave
For Stockwatering Purposes

Humboldt County Nevada

44694