T.4S., R.67E., M.D.M.

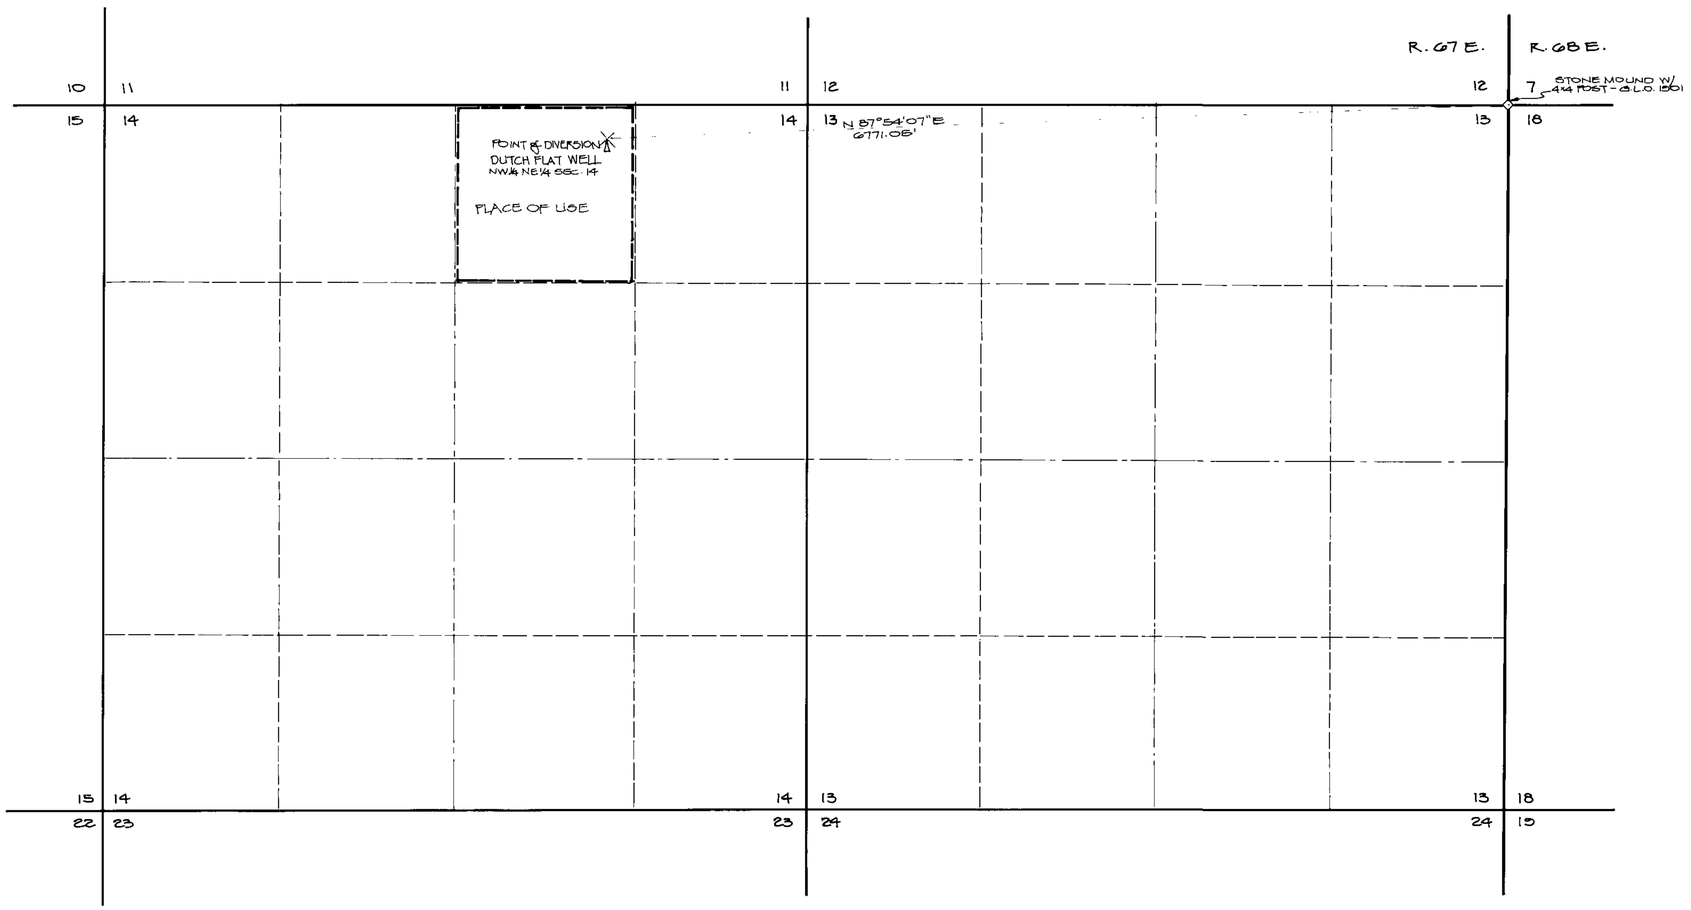


NOTE:
WINDMILL

NOTE:
BASIS OF BEARINGS WAS BY SOLAR OBSERVATION

STATE of NEVADA
COUNTY of WASHOE

I, WILLIAM F. PILLSBURY, BEING FIRST DULY SWORN, DEPOSE AND SAY THAT THIS MAP, CONSISTING OF 1 SHT., HAS BEEN CORRECTLY DRAWN TO THE DESIGNATED SCALE FROM FIELD NOTES OF A SURVEY MADE UNDER MY SUPERVISION ON THE 10TH DAY OF MAY, 1982, THAT IT TRULY AND CORRECTLY REPRESENTS THE LOCATION AND EXTENT OF WORKS USED TO DIVERT WATER FROM AN UNDERGROUND SOURCE BY RICHARD POLOMBI AND THE NATIONAL MUSTANG ASSOCIATION FOR STOCKWATERING, WILDLIFE AND WILDHORSE PURPOSES; THAT THE PROPOSED POINT OF DIVERSION, THE APPROXIMATE LOCATION AND SIZE OF THE DIVERTING CHANNEL OR OTHER CONDUIT, THE PLACE AND MANNER OF USE AND THE LOCATION AND NAMES OF ALL OTHER WORKS AND STREAMS WHICH ARE CROSSED BY, OR CONNECTED WITH SAID WORKS, ARE FULLY AND CORRECTLY DESIGNATED HEREON.

William F. Pillsbury
WILLIAM F. PILLSBURY
STATE WATER RIGHTS SURVEYOR
Nº 478

STATE of NEVADA
COUNTY of WASHOE

SUBSCRIBED AND SWORN TO BEFORE ME, THIS 12TH DAY OF January, 1984. NOTARY PUBLIC IN AND FOR WASHOE COUNTY, NEVADA.

Shirley M. Parker

NORTH
1" = 600'

0 200 600 1000 2000

DUTCH FLAT WELL

CERTIFICATE No. 12303 ISSUED 10/9/89

FILED
MAR 23 1984
STATE ENGINEER'S OFFICE

MAP

TO ACCOMPANY APPLICATION TO APPROPRIATE WATER FROM AN UNDERGROUND SOURCE FOR STOCKWATERING, WILDLIFE AND WILD HORSES

BY RICHARD POLOMBI AND THE NATIONAL MUSTANG ASSOCIATION
LINCOLN COUNTY

SN. 44724

44724

184-416