STATE of NEVADA
COUNTY of WASHOE

I, WILLIAM F. PILLSBURY, BEING FIRST DULY SWORN, DEPOSE AND SAY THAT THIS MAP, CONSISTING OF 1 SHT., HAS BEEN CORRECTLY DRAWN TO THE DESIGNATED SCALE FROM FIELD NOTES OF A SURVEY MADE UNDER MY SUPERVISION ON THE 5TH DAY OF MAY, 1982; THAT IT TRULY AND CORRECTLY REPRESENTS THE LOCATION AND EXTENT OF WORKS USED TO DIVERT WATER FROM AN UNDERGROUND SOURCE BY NORMAN E. GUBLER, MATHEWS BROTHERS, J. BAR P. CATTLE CO., FENTON BOWLER AND THE NATIONAL MUSTANG ASSOCIATION FOR STOCKWATERING, WILDLIFE AND WILDHORSE PURPOSES; THAT THE PROPOSED POINT OF DIVERSION, THE APPROXIMATE LOCATION AND SIZE OF THE DIVERTING CHANNEL OR OTHER CONDUIT, THE PLACE AND MANNER OF USE AND THE LOCATION AND NAMES OF ALL OTHER WORKS AND STREAMS WHICH ARE CROSSED BY, OR CONNECTED WITH SAID WORKS, ARE FULLY AND CORRECTLY DESIGNATED HEREON.

William F. Pillsbury
WILLIAM F. PILLSBURY
STATE WATER RIGHTS SURVEYOR
No 478

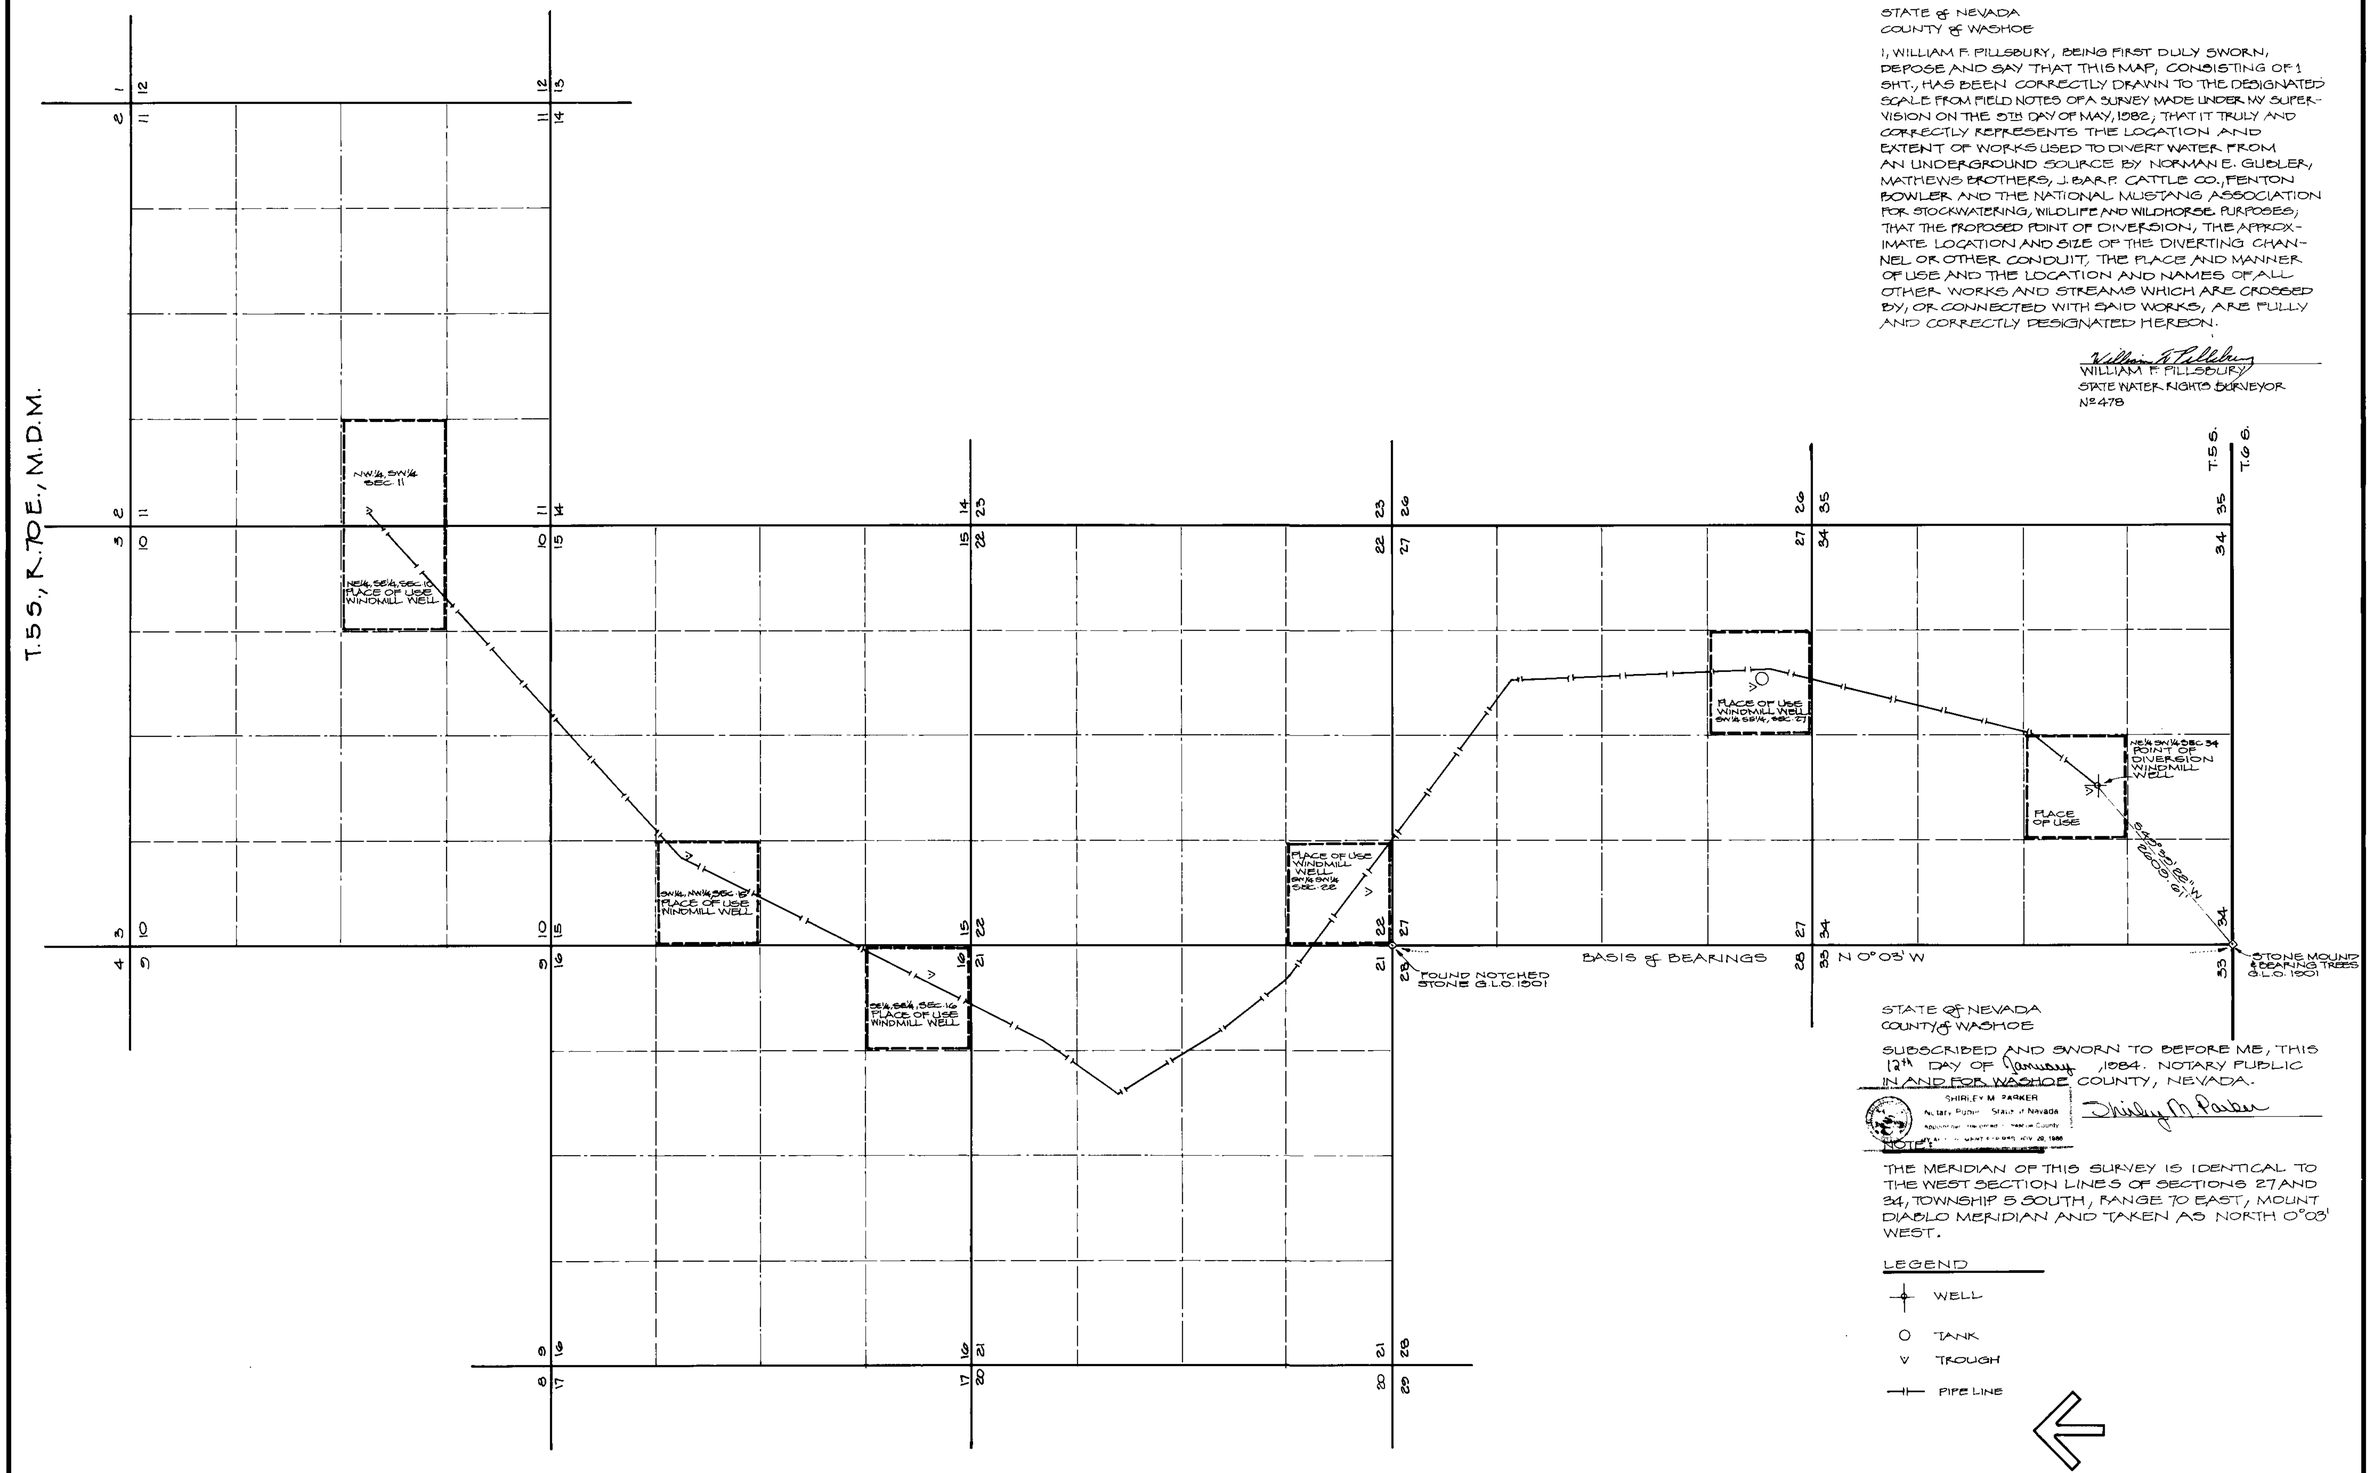

STATE of NEVADA
COUNTY of WASHOE

SUBSCRIBED AND SWORN TO BEFORE ME, THIS 12th DAY OF January, 1984. NOTARY PUBLIC IN AND FOR WASHOE COUNTY, NEVADA.

SHIRLEY M. PARKER
Notary Public State of Nevada
Appointment Recorded in Washoe County
My Appointment Expires Nov 20, 1986

Shirley M. Parker

NOTE:

THE MERIDIAN OF THIS SURVEY IS IDENTICAL TO THE WEST SECTION LINES OF SECTIONS 27 AND 34, TOWNSHIP 5 SOUTH, RANGE 70 EAST, MOUNT DIABLO MERIDIAN AND TAKEN AS NORTH 0°03' WEST.

LEGEND

- WELL
- TANK
- TROUGH
- PIPE LINE

NORTH
1" = 1000'

0 500 1000 2000 3000 4000
WINDMILL WELL

FILED
JAN 13 1984
STATE ENGINEER'S OFFICE

CERTIFICATE No. 11962 ISSUED 1/22/88

MAP

TO ACCOMPANY APPLICATION TO APPROPRIATE WATER FROM AN UNDERGROUND SOURCE FOR STOCKWATERING, WILDLIFE AND WILD HORSES

BY NORMAN E. GUBLER, ET. AL.

S.N. 44729 LINCOLN COUNTY

183-415

44729