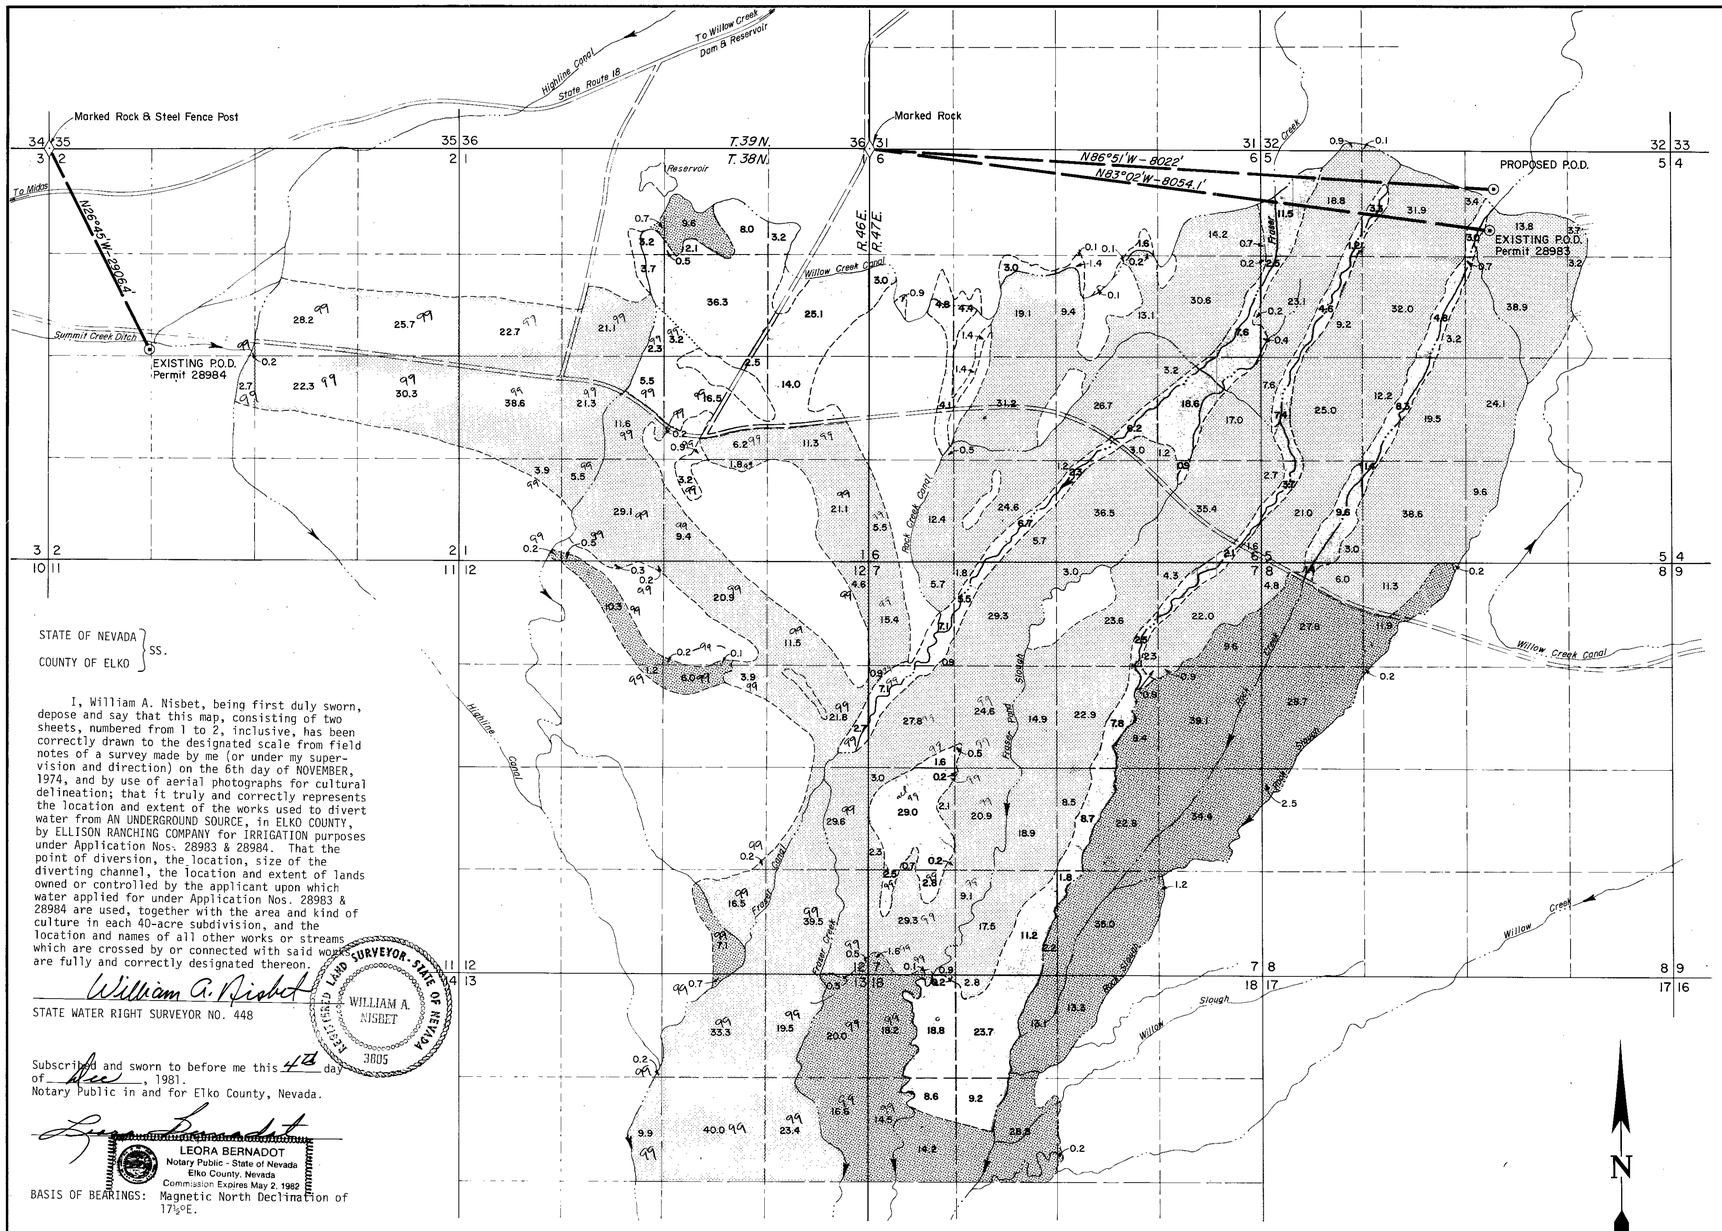

STATE OF NEVADA }
COUNTY OF ELKO } SS.

I, William A. Nisbet, being first duly sworn, depose and say that this map, consisting of two sheets, numbered from 1 to 2, inclusive, has been correctly drawn to the designated scale from field notes of a survey made by me (or under my supervision and direction) on the 6th day of NOVEMBER, 1974, and by use of aerial photographs for cultural delineation; that it truly and correctly represents the location and extent of the works used to divert water from AN UNDERGROUND SOURCE, in ELKO COUNTY, by ELLISON RANCHING COMPANY for IRRIGATION purposes under Application Nos. 28983 & 28984. That the point of diversion, the location, size of the diverting channel, the location and extent of lands owned or controlled by the applicant upon which water applied for under Application Nos. 28983 & 28984 are used, together with the area and kind of culture in each 40-acre subdivision, and the location and names of all other works or streams which are crossed by or connected with said works are fully and correctly designated thereon.

William A. Nisbet
STATE WATER RIGHT SURVEYOR NO. 448

REGISTERED LAND SURVEYOR · STATE OF NEVADA · WILLIAM A. NISBET · 3605

Subscribed and sworn to before me this 4th day of Dec, 1981.
Notary Public in and for Elko County, Nevada.

LEORA BERNADOT
Notary Public - State of Nevada
Elko County, Nevada
Commission Expires May 2, 1982

BASIS OF BEARINGS: Magnetic North Declination of 17½°E.

Note: Waters from both 28983 & 28984 are co-mingled and supplemental to Proof 00156 and Permit 1486.

PROPOSED PLACE OF USE & CULTURAL TABULATION FOR 28983

*Acreages Receiving Water From Both 28983 & 28984

1/4	1/4	SECTION	T.N	R.E.	ACREAGE HARVEST	ACREAGE MEADOW	ACREAGE DIVERSIFIED
SE	SW	32	39	47	0.1		
SW	SW	32	39	47	0.9		
NE	NE	5	38	47	3.7		
NW	NE	5	38	47	17.2	3.0	
NE	NW	5	38	47	31.9	3.3	
NW	NW	5	38	47	19.5	12.7	
SE	NE	5	38	47	3.2		
SW	NE	5	38	47	38.9	0.7	
SE	NW	5	38	47	35.2	4.8	
SW	NW	5	38	47	32.5	7.5	
NW	SE	5	38	47	24.1		
NE	SW	5	38	47	31.7	8.3	
NW	SW	5	38	47	32.6	7.4	
SW	SE	5	38	47	9.6		
SE	SW	5	38	47	38.6	1.4	
SW	SW	5	38	47	26.7	13.3	
NE	NW	8	38	47	11.5		11.9
NW	NW	8	38	47	10.8	1.4	27.8
SE	NW	8	38	47			0.2
SW	NW	8	38	47			28.7
NW	SW	8	38	47			2.5
NE	NE	6	38	47	14.2		
NW	NE	6	38	47	0.2	1.7	
SE	NE	6	38	47	30.8	7.6	
SW	NE	6	38	47	22.5	1.6	
SE	NW	6	38	47	19.1	8.8	
SW	NW	6	38	47		8.7	
NE	SE	6	38	47	21.4	18.6	
NW	SE	6	38	47	29.7	6.2	
NE	SW	6	38	47	31.2	1.4	
NW	SW	6	38	47	0.5	4.1	
SE	SE	6	38	47	37.0	3.0	
SW	SE	6	38	47	37.7	2.3	
SE	SW	6	38	47	30.3	6.7	
SW	SW	6	38	47	12.4		
SW	SW	6	38	47	5.5*99		
NE	NE	7	38	47	26.1	4.3	9.6
NW	NE	7	38	47	28.9	2.5	
NE	NW	7	38	47	31.1	5.5	
NW	NW	7	38	47	6.6	7.1	
NW	NW	7	38	47	15.4*99		
SE	NE	7	38	47	0.9		39.1
SW	NE	7	38	47	23.8	7.8	8.4
SE	NW	7	38	47	14.9		
SE	NW	7	38	47	24.6*99	0.5*99	
SW	NW	7	38	47	28.7*99	8.7*99	
NE	SE	7	38	47			34.4
NW	SE	7	38	47	8.5	8.7	22.8
NE	SW	7	38	47	18.9		
NE	SW	7	38	47	20.9*99	0.2*99	
NW	SW	7	38	47	8.3*99	29.0*99	
SE	SE	7	38	47			1.2
SW	SE	7	38	47		1.8	35.0
SE	SW	7	38	47	17.5	11.2	2.2
SE	SW	7	38	47	9.1*99		
SW	SW	7	38	47	0.9		
SW	SW	7	38	47	29.3*99	5.3*99	1.7*99
NW	NE	18	38	47			13.3
NE	NW	18	38	47	2.8	23.7	13.1
NW	NW	18	38	47	0.2	18.8	
NW	NW	18	38	47			18.2*99
SW	NE	18	38	47			0.2
SE	NW	18	38	47		9.2	28.8
SW	NW	18	38	47		8.6	14.2
SW	NW	18	38	47			14.5*99
NE	NE	1	38	46		3.2	
NW	NE	1	38	46		10.6	9.6
NE	NW	1	38	46		3.2	0.7
SE	NE	1	38	46		25.1	
SW	NE	1	38	46		36.3	
SW	NE	1	38	46		3.2*99	
SE	NW	1	38	46		2.3*	
NE	SE	1	38	46	11.3*99	14.0	
NW	SE	1	38	46		2.5	
NW	SE	1	38	46	6.4*99	17.4*99	
NE	SW	1	38	46	11.6*99	5.5*99	
SE	SE	1	38	46	21.1*99		
SW	SE	1	38	46	11.2*99	3.2*99	
SE	SW	1	38	46	29.1*99		0.5*99
SW	SW	1	38	46			0.2*99
NE	NE	12	38	46	16.1*99		
NW	NE	12	38	46	20.9*99		0.3*99
NE	NW	12	38	46	0.5*99		10.3*99
SE	NE	12	38	46	21.8*99		2.7*99
SW	NE	12	38	46	3.9*99		6.0*99
SE	NW	12	38	46			1.2*99
NE	SE	12	38	46	29.6*99		
NW	SE	12	38	46	0.2*99		
SE	SE	12	38	46	39.5*99		0.5*99
SW	SE	12	38	46	16.5*99		7.1*99
NE	NE	13	38	46	20.0*99		20.0*99
NW	NE	13	38	46	33.3*99		0.7*99
NE	NW	13	38	46	0.2		
SE	NE	13	38	46	23.4*99		16.6*99
SW	NE	13	38	46	40.0*99		
SE	NW	13	38	46	9.9*99		
			TOTAL		1345.1	413.9	404.2

CULTURAL TABULATION FOR 28984

*Acreages Receiving Water From Both 28983 & 28984

1/4	1/4	SECTION	T.N.	R.E.	ACREAGE HARVEST	ACREAGE MEADOW	ACREAGE DIVERSIFIED
SW	SW	6	38	47	5.5*		
NW	NW	7	38	47	15.4*		
SE	NW	7	38	47	24.6*	0.5*	
SW	NW	7	38	47	28.7*	8.7*	
NE	SW	7	38	47	20.9*	0.2*	
NW	SW	7	38	47	8.3*	29.0*	
SE	SW	7	38	47	9.1*		
SW	SW	7	38	47	29.3*	5.3*	1.7*
NW	NW	18	38	47			18.2*
SW	NW	18	38	47			14.5*
SW	NE	1	38	46		3.2*	
SE	NW	1	38	46	21.1*99	2.3*99	
SW	NW	1	38	46	22.7 99		
NE	SE	1	38	46	11.3*99		
NW	SE	1	38	46	6.4*99	17.4*99	
NE	SW	1	38	46	21.3 99		
NE	SW	1	38	46	11.6*99	5.5*99	
NW	SW	1	38	46	38.6 99		
SE	SE	1	38	46	21.1*99		
SW	SE	1	38	46	11.2*99	3.2*99	
SE	SW	1	38	46	5.5 99		
SE	SW	1	38	46	29.1*99		0.5*99
SW	SW	1	38	46	3.9 99		0.2*99
NE	NE	12	38	46	16.1*99		
NW	NE	12	38	46	20.9*99		0.3*99
NE	NW	12	38	46	0.5*99		10.3*99
SE	NE	12	38	46	21.8*99		2.7*99
SW	NE	12	38	46	3.9*99		6.0*99
SE	NW	12	38	46			1.2*99
NE	SE	12	38	46	29.6*99		
NW	SE	12	38	46	0.2*99		
SE	SE	12	38	46	39.5*99		0.5*99
SW	SE	12	38	46	16.5*99		7.1*99
NE	NE	13	38	46	20.0*99		20.0*99
NW	NE	13	38	46	33.3*99		0.7*99
NE	NW	13	38	46			0.2*99
SE	NE	13	38	46	23.4*99		16.6*99
SW	NE	13	38	46	40.0*99		
NE	SE	2	38	46	30.3 99		
NW	SE	2	38	46	22.3 99		
NE	SW	2	38	46	2.7 99		
			TOTAL		730.6	78.0	98.0

RECEIVED DEC 4 1981 STATE ENGINEER'S OFFICE ELKO OFFICE

FILED DEC 4 1981 STATE ENGINEER'S OFFICE

RECEIVED DEC 8 1981 STATE ENGINEER'S OFFICE

HARVEST
MEADOW
DIVERSIFIED

0 1000' 2000' 3000' 4000' 5000'
SCALE: 1" = 1000'

45107

MAP
TO ACCOMPANY APPLICATION
TO CHANGE POINT OF DIVERSION & PLACE OF USE
TO SUPPORT PROOF OF BENEFICIAL USE UNDER PERMITS 28983 & 28984
FOR
IRRIGATION
BY
ELLISON RANCHING CO.
FROM UNDERGROUND SOURCES

NO.	BY	DATE	DESCRIPTION	CHK'D	APP'D
			REVISIONS		

DRAWN BY P.N. & W.S. | APPROVED BY
JOB NO. 2051-004 | DATE Dec., 1981

CHILTON ENGINEERING
421 COURT STREET ELKO, NEVADA

W81050 1/2

80338T 78764 77538 46559 45107

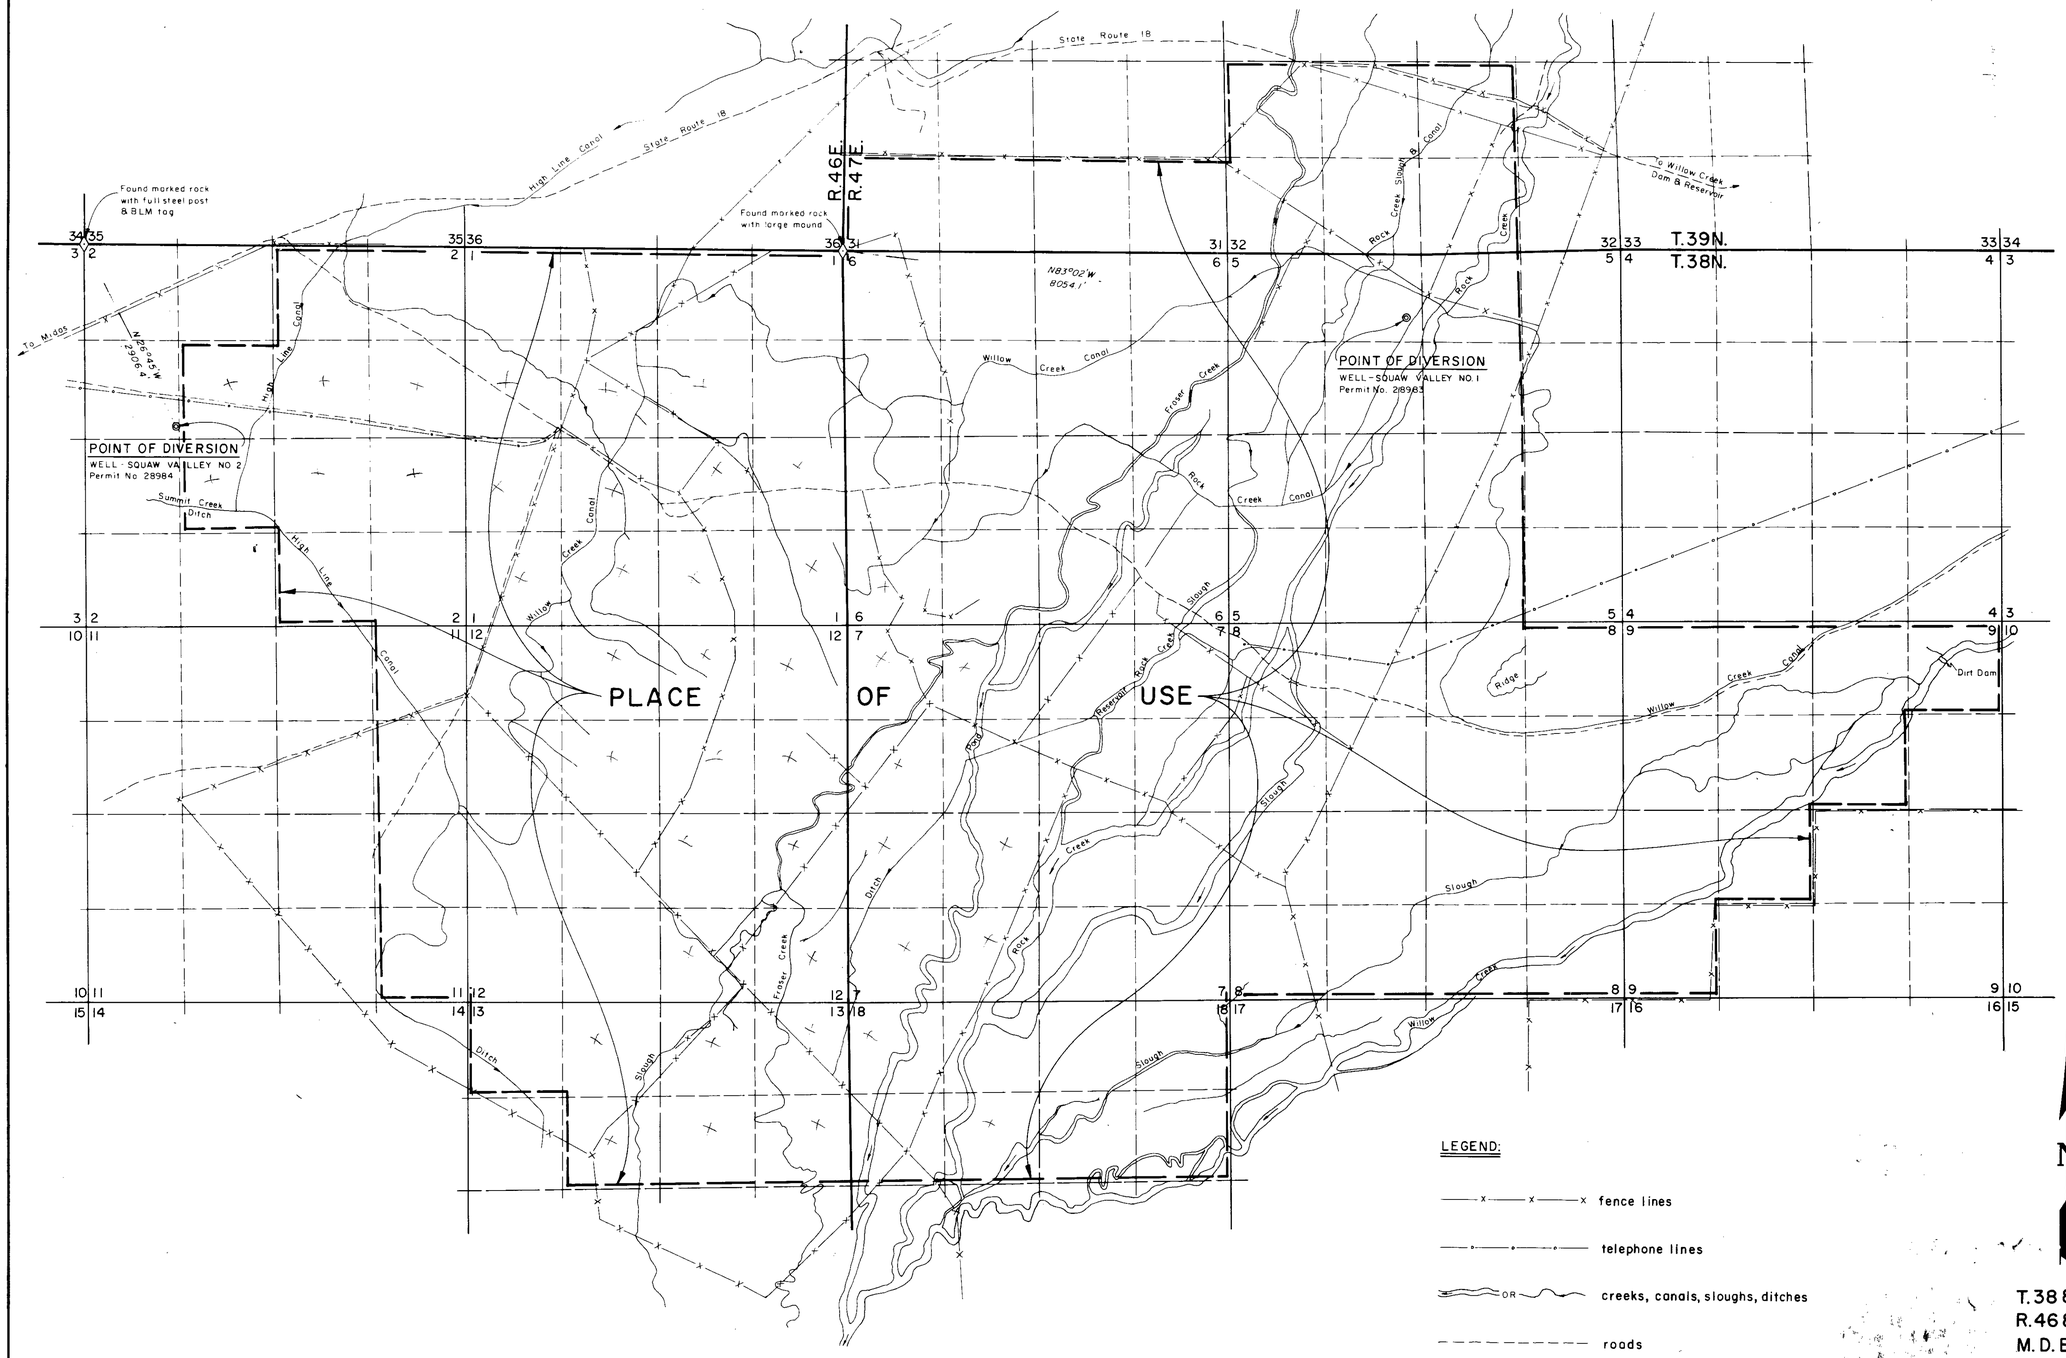

LEGEND:

fence lines

telephone lines

creeks, canals, sloughs, ditches

roads

N

T.38 & 39N.
R.46 & 47E.
M.D.B. & M.

BASIS OF BEARINGS:
Magnetic Staff Compass

0 1100' 2200' 3300' 4400' 5500'
SCALE 1" = 1100'

RECEIVED
DEC 4 1981
STATE ENGINEER'S OFFICE
ELKO OFFICE

FILED
DEC 4 1981
STATE ENGINEER'S OFFICE

45107 CERTIFICATE NO. 10777 ISSUED 9/22/83

46559 CERTIFICATE NO. 10779 ISSUED 9/22/83

RECEIVED
DEC 8 1981
STATE ENGINEER'S OFFICE

NO.	BY	DATE	DESCRIPTION	CHK'D	APP'D
			REVISIONS		

DRAWN BY P.N & W.S. | APPROVED BY
JOB NO. 2051-004 | DATE Dec. , 1981

MAP
TO ACCOMPANY APPLICATION
TO CHANGE POINT OF DIVERSION & PLACE OF USE
TO SUPPORT PROOF OF BENEFICIAL USE UNDER PERMITS 28983 & 28984
FOR
IRRIGATION
BY
ELLISON RANCHING CO.
FROM UNDERGROUND SOURCES

CHILTON ENGINEERING
421 COURT STREET ELKO, NEVADA

W81050 2/2

46559 45107