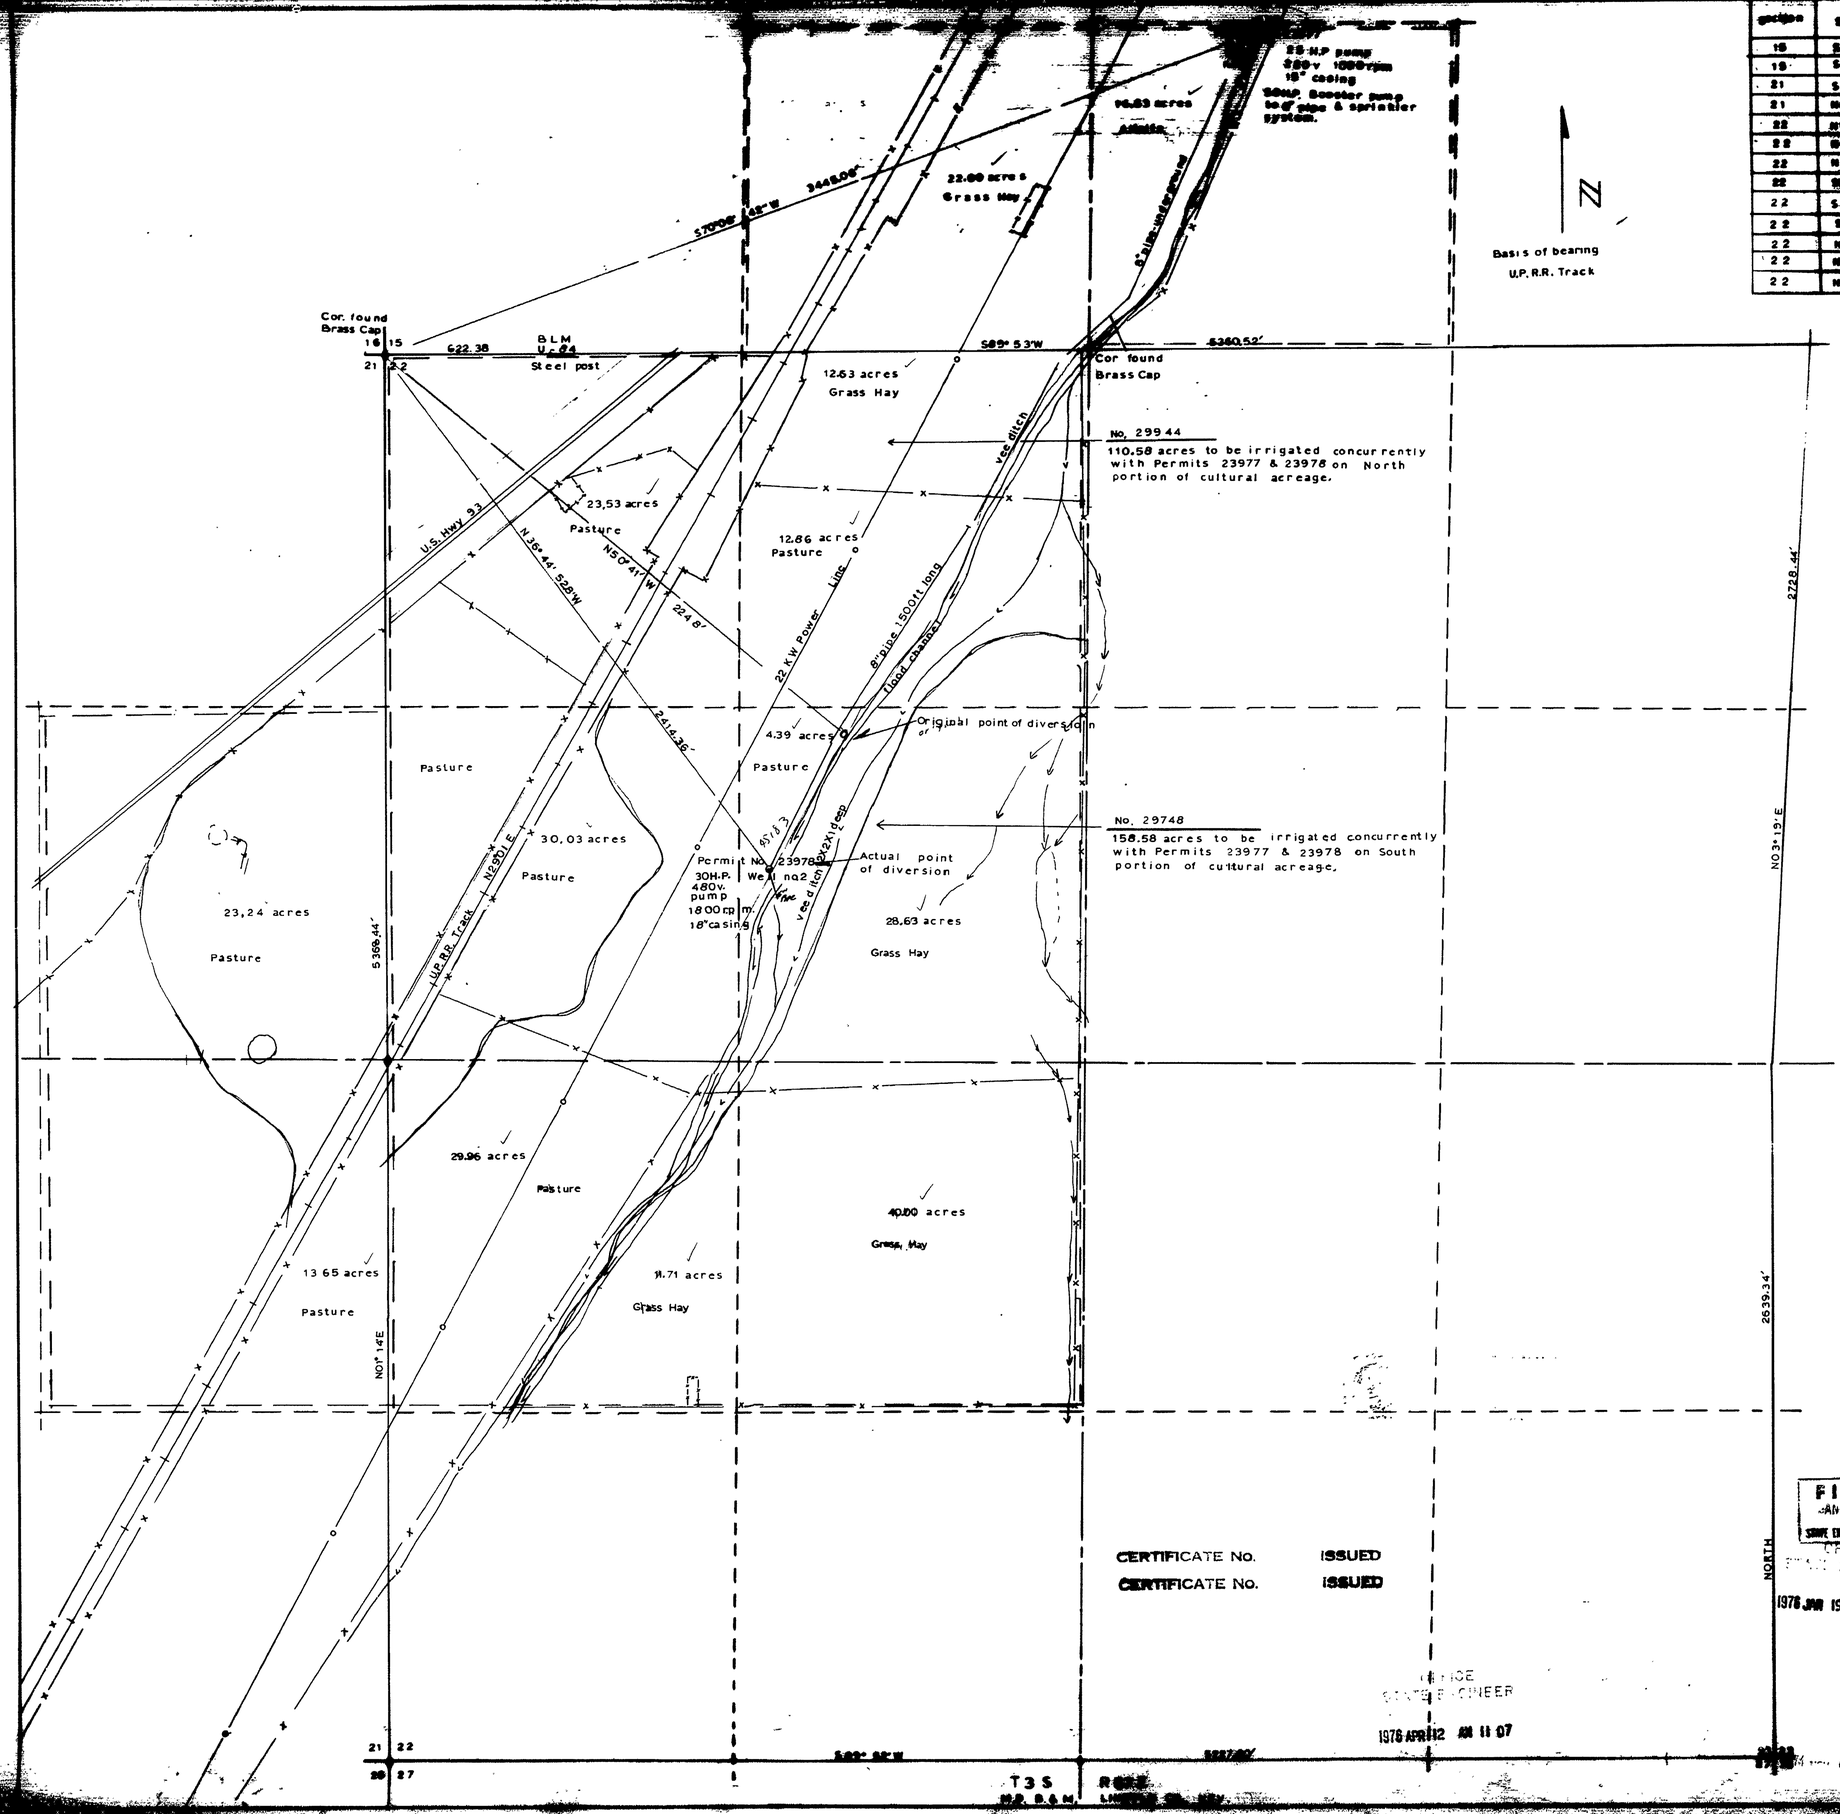

section	subdivision	Township	Range	Cultivated Acreage	Crop
18	SW1/4 SE 1/4	T 3S	R67E	10.00	[illegible]
19	SE1/4 SW1/4	T3 S	R67E	22.00	Grass Hay
21	SE1/4 NE 1/4	T3 S	R67E	23.24	Pasture
21	NE1/4 SE 1/4	T3 S	R67E	13.65	Pasture
22	NW1/4 NW1/4	T3 S	R67 E	23.53	Pasture
22	NE1/4 NW 1/4	T 3 S	R67 E	18.63	Grass Hay
22	NE1/4 NW 1/4	T 3 S	R67 E	12.86	Pasture
22	NW1/4 NW1/4	T3 S	R 67E	30.03	Pasture
22	SE1/4 NW1/4	T 3S	R67 E	4.39	Pasture
22	SE1/4 NW1/4	T3 S	R67 E	28.63	Grass Hay
22	NW1/4 SW1/4	T3S	R67E	29 96	Pasture
22	NW1/4 SW1/4	T 3S	R67E	11.71	Grass Hay
22	NE1/4 SW1/4	T 3S	R67E	40.00	Grass Hay

CULTURAL MAP TABULATION

269.16

STATE of NEVADA }ss
COUNTY of LINCOLN

I, PHILIP C. HULSE, being first duly sworn, depose and say that this map consisting of one sheet has been correctly drawn to the designated scale from field notes of a survey made under my supervision between Sept. 21, and Oct. 5, 1974; that it truly and correctly represents the location and extent of the works used to divert water from underground sources in LINCOLN CO. NEV. by 1001 RANCH c/o Thos. L CLAY for irrigation purposes under application No.s 23977 & 23978. That the points of diversion, the location and size of the diverting channels and pipes, and the names of all other works which will cross or connect with said works are fully and correctly shown. The location and extent of the lands own or controlled by the applicant upon which water is applied for under application No.s 23977 & 23978 is used, together with the area and kind of culture in each 40 acre subdivision is designated above in the Cultural Map Tabulation.

Philip C Hulse
State Water Right Surveyor

Subscribed and sworn to before me this 4th day of NOV., 1974.

Jean Ashley
Notary Public in and for
Clark County, Nevada

JEAN ASHLEY
Notary Public—State of Nevada
COUNTY OF CLARK
My Commission Expires Feb. 26, 1976

x — x — fence lines

0 300 600 900 1200
Scale 1" = 300'

FILED
JAN 07 1982
STATE ENGINEER'S OFFICE

OFFICE
STATE ENGINEER
1976 JAN 19 PM 2 56

29748 45182, 3

OFFICE
STATE ENGINEER
1976 APR 12 AM 11 07

MAP TO ACCOMPANY PROOF OF BENEFICIAL USE UNDER PERMITS No. 23977 & 23978
FOR IRRIGATION
BY 1001 RANCH c/o THOMAS L. CLAY
FROM UNDERGROUND SOURCES

Philip C. Hulse Land & Water [illegible]

ARCHIVE