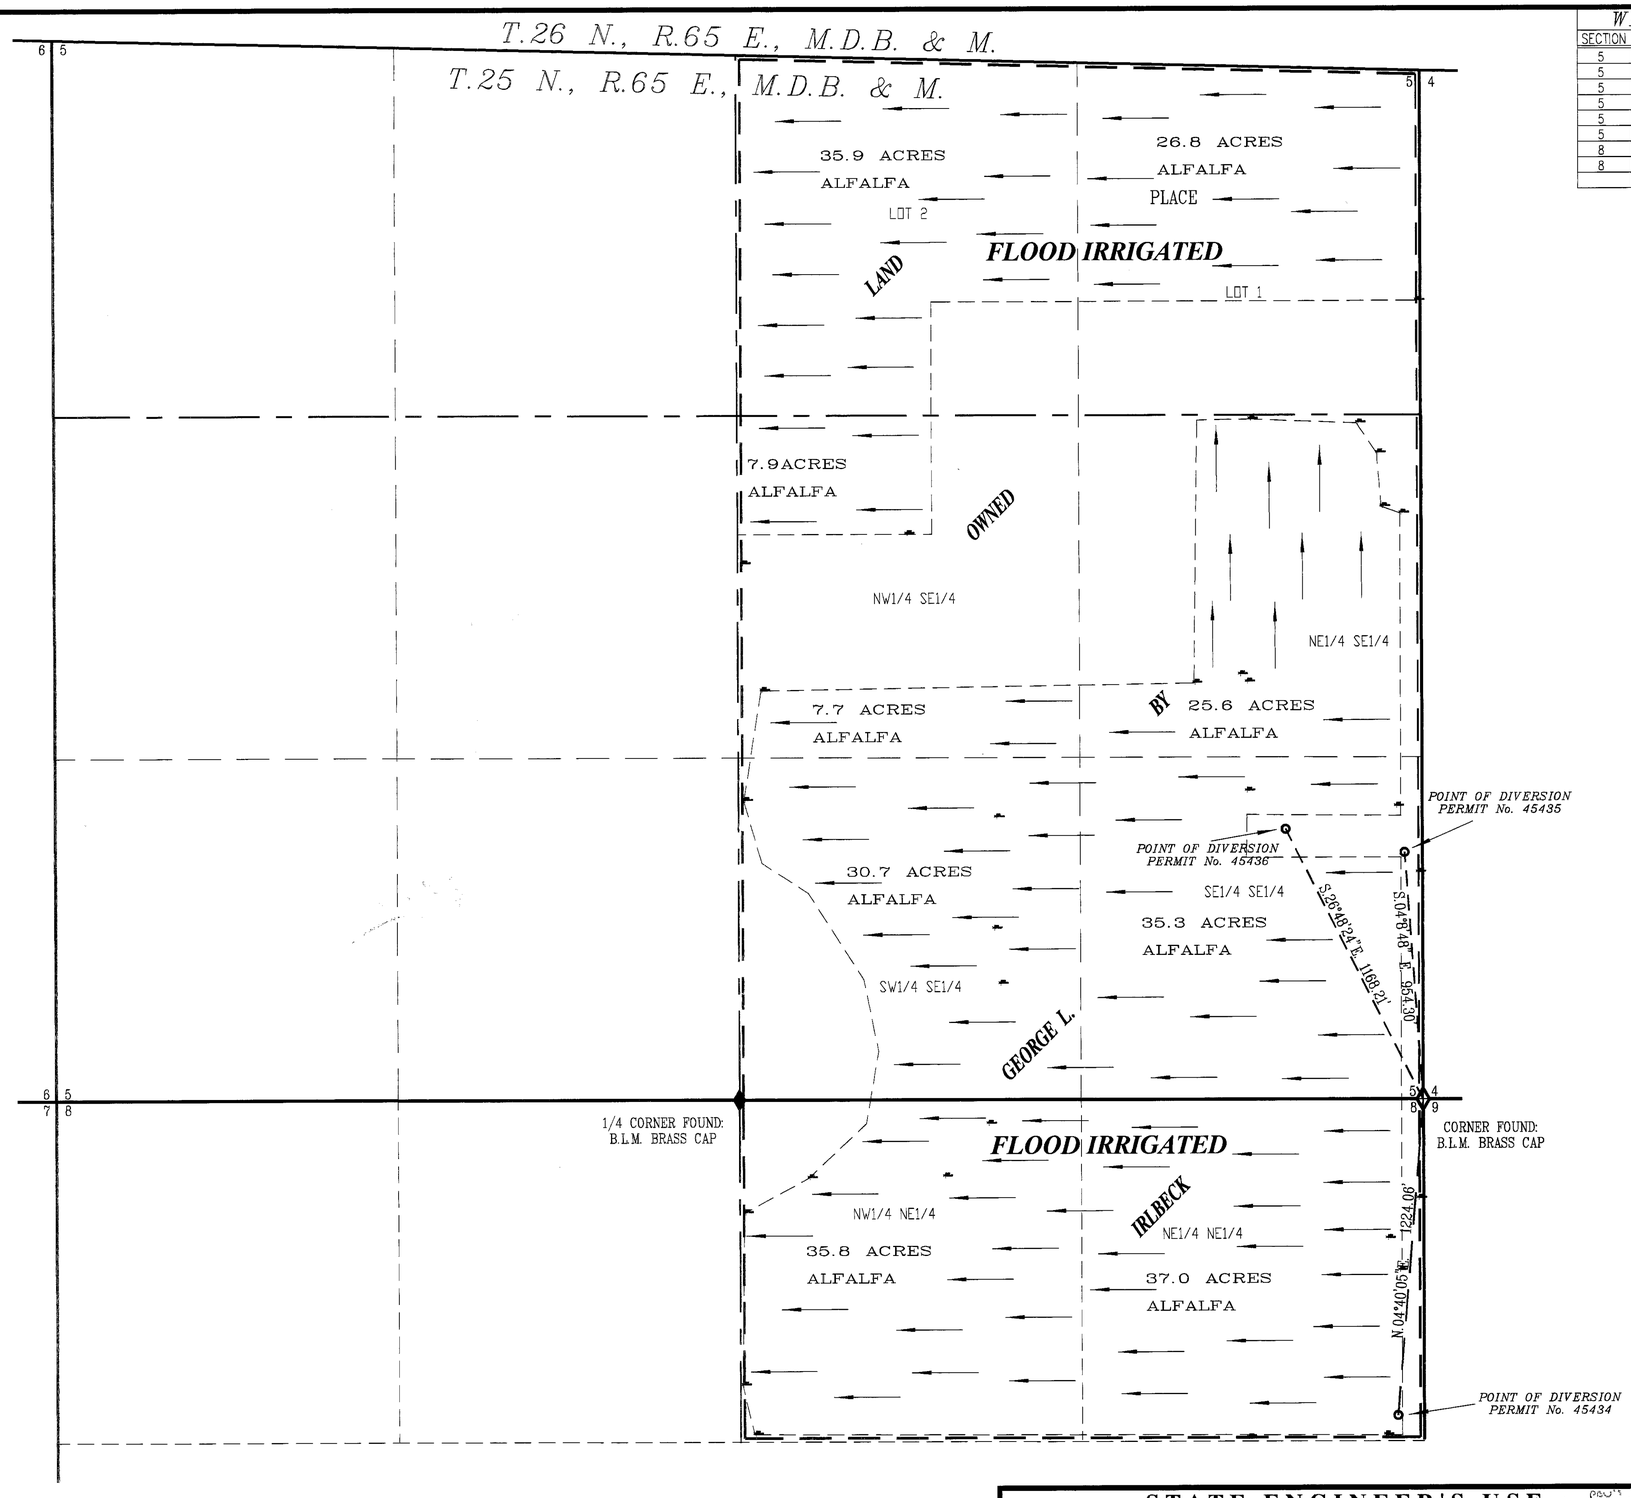

WELL PERMIT Nos 45434, 45435 & 45436

SECTION	SUBDIVISION	TOWNSHIP	RANGE	ACREAGE	DESCRIPTION OF CULTURE	DATE OF 1ST CULTURE
5	LOT 1	25 N.	65 E.	26.8	ALFALFA	
5	LOT 2	25 N.	65 E.	35.9	ALFALFA	
5	NW1/4 SE1/4	25 N.	65 E.	15.6	ALFALFA	
5	NE1/4 SE1/4	25 N.	65 E.	25.6	ALFALFA	
5	SW1/4 SE1/4	25 N.	65 E.	30.7	ALFALFA	
5	SE1/4 SE1/4	25 N.	65 E.	35.3	ALFALFA	
8	NW1/4 NE1/4	25 N.	65 E.	35.8	ALFALFA	
8	NE1/4 NE1/4	25 N.	65 E.	37.0	ALFALFA	
		TOTAL ACREAGE		242.7 ACRES		

N

BASIS OF BEARING
GPS ± 2cm
AT SOUTH EAST COR. OF SEC. 5

STATE OF NEVADA
County of White Pine } ss.

I, Richard W. Forman, being first duty sworn, depose and say that this map, consisting of one sheet has been correctly drawn to the designated scale from field notes of a survey made under my supervision and direction, on the 7th day of September, 2004; that it truly and correctly represents the proposed location and extent of the works used to divert water from Underground sources, in White Pine County, Nevada, by George L. Irlbeck, for Irrigation and Domestic purposes under Permit Nos 45434, 45435 and 45436. That the point of diversion, the location, size of the diverting channel or other conduit, location and description of all measuring devices, the location and extent of lands owned or controlled by the applicant upon which water applied for under Permit No. 45434, 45435 and 45436 is used, together with the area and kind of culture in each 40-acre subdivision, and the location and names of all other works or streams which are crossed by or connected with said works are fully and correctly designated thereon.

Richard W. Forman
State Water Right Surveyor No. 420

PROFESSIONAL LAND SURVEYOR STATE OF NEVADA
RICHARD W. FORMAN
9-7-04
No. 2898
Exp. 06-30-05

Subscribed and sworn to before me this 9 day of September, 2004.

Judith Ann Ott
Notary Public in and for White Pine County, Nevada.

JUDITH ANN OTT
NOTARY PUBLIC - NEVADA
Appt. Recorded in WHITE PINE CO.
My Appt. Exp. July 30, 2006

0 300 600 900 1200
SCALE 1" = 300'

BFI BOUNDY & FORMAN, INC.
CIVIL ENGINEERS, LAND AND WATER RIGHTS SURVEYORS
ELY, NEVADA
JOB #0409014W
SEPTEMBER, 2004

STATE ENGINEER'S USE

FILED
SEP 13 2004
STATE ENGINEER'S OFFICE

45434 CERTIFICATE NO. 17156 ISSUED 1-26-09
45435 CERTIFICATE NO. 17157 ISSUED 1-26-09
45436 CERTIFICATE NO. 17158 ISSUED 1-26-09

MAP TO ACCOMPANY PROOF OF BENEFICIAL USE

UNDER PERMIT Nos. 45434, 45435 & 45436

FOR IRRIGATION & DOMESTIC
BY ***GEORGE L. IRLBECK***
FROM UNDERGROUND SOURCES
IN White Pine County, Nevada

45436 45435 45434