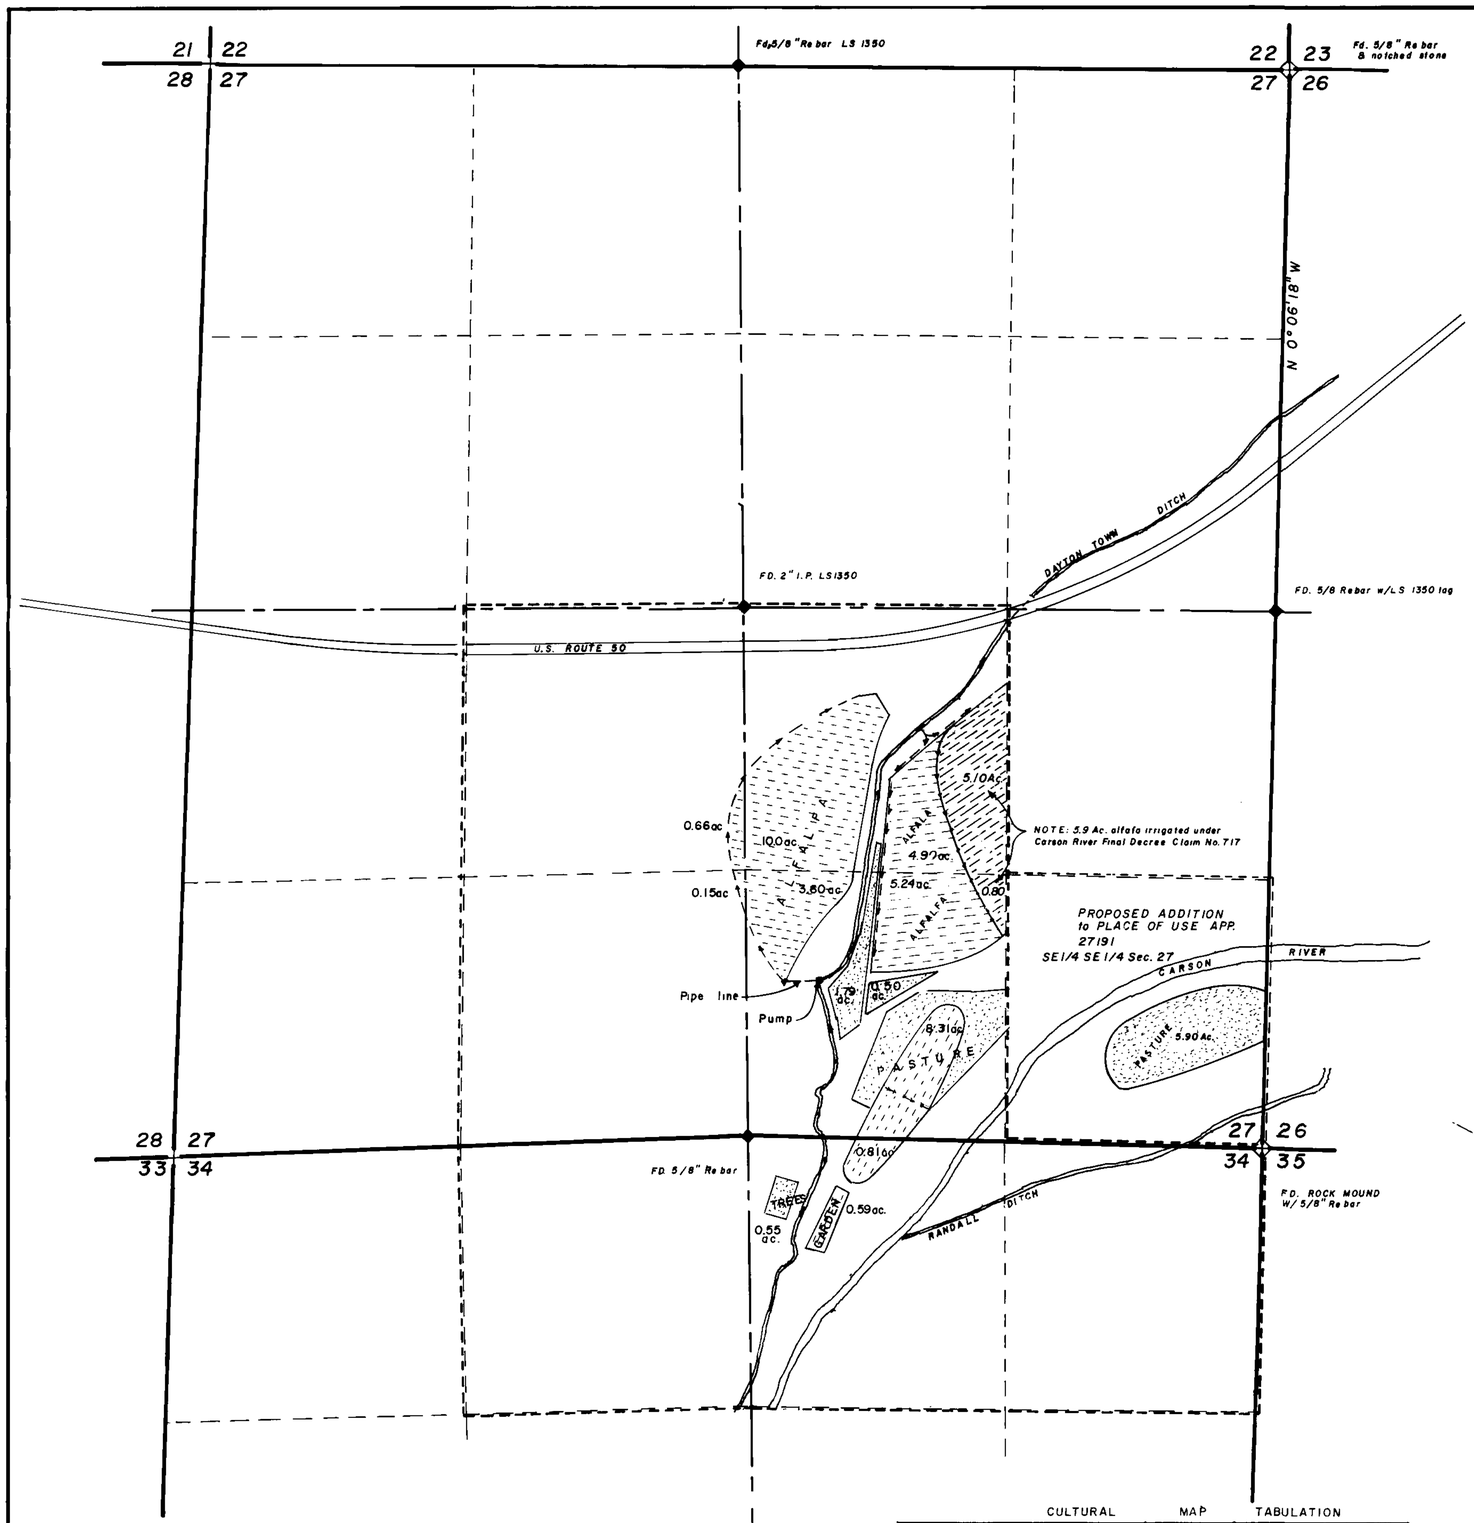

Indicate gravity irrigation

Indicates sprinkler irrigation

STATE OF NEVADA)
CARSON CITY) SS

I, James A. Rankin, being first duly sworn, depose and say that this map, consisting of one sheet, has been correctly drawn to the designated scale from field notes of a survey made by me, between Nov. 27 and Dec. 15, 1980, That it truly represents the point of diversion, the location, size of the diverting channel, location and description of all measuring devices, the location and extent of lands owned by the applicant upon which water applied for under Application No. 27191 is used, together with the area and kind of culture in each forty acre subdivision, and the location and names of all other works are fully and correctly designated thereon.

James A. Rankin
JAMES A. RANKIN S.W.R.S. no. 396

Subscribed and sworn to before me on this 29th day of Dec 1980

Jean Williams
NOTARY PUBLIC, CARSON CITY, NEVADA

JEAN WILLIAMS
NOTARY PUBLIC - NEVADA
CARSON CITY
Expires Sept. 14, 1984

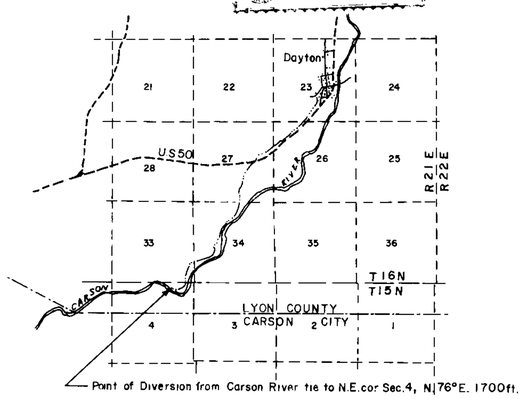

VICINITY MAP

N

The BASIS OF BEARINGS of this map is the E. line of sec. 27 as Recorded on map Lyon Co. Doc.

CULTURAL MAP TABULATION

SECTION	SUB-DIVISION	TWN	RNG.	CULTIVATED ACREAGE	DESCRIPTION OF CULTURE	DATE OF 1st. Culture
27	NW SE	16N	21E	14.90	Alfalfa	
27	NE SW	16N	21E	0.66	Alfalfa	
27	SE SW	16N	21E	0.15	Alfalfa	
27	SW SE	16N	21E	8.84	Alfalfa	
27	SW SE	16N	21E	10.60	Pasture	
34	NW NE	16N	21E	1.36	Pasture+Trees	
34	NW NE	16N	21E	0.59	Vegetables	
27	SE SE	16N	21E	5.90	Pasture	
Total				43.00		

0 400' 800' 1200'
SCALE: 1" = 400'

FILED

MAP

TO ACCOMPANY PROOF OF BENEFICIAL USE UNDER APPLICATION No. 27191, TO CHANGE THE PLACE OF USE UNDER APPLICATION No. 27191, FOR IRRIGATION BY JOHN D WINTERS OF WATER FROM THE CARSON RIVER IN LYON CO. NV.

27191 FILE NO. 11066 1/31/85

27191 45466