PERMITS 45520, 45522, 45523

SECTION	SUBD.	TNSHP	RGE	ACREAGE	CULTURE
28	NW1/4 SW1/4	1 S.	35E	10.30	ALFALFA
28	NE1/4 SW1/4	1 S.	35E	36.30	ALFALFA
28	SE1/4 NW1/4	1 S.	35E	2.92	ALFALFA
28	SW1/4 NE1/4	1 S.	35E	1.02	ALFALFA
28	NW1/4 SE1/4	1 S.	35E	15.40	ALFALFA
28	SE1/4 SE1/4	1 S.	35E	35.76	ALFALFA
27	SW1/4 SW1/4	1 S.	35E	33.79	ALFALFA
27	SE1/4 SW1/4	1 S.	35E	34.63	ALFALFA
		TOTAL:		170.12	

PERMIT: 45521

SECTION	SUBD.	TNSHP	RGE.	ACREAGE	CULTURE
28	SW1/4 NE1/4	1 S.	35E.	13.54	GRAIN
28	SE1/4 NW1/4	1 S.	35E.	36.47	GRAIN
		TOTAL:		50.01	

N

T. 1 S., R. 35 E., M.D.B. & M.

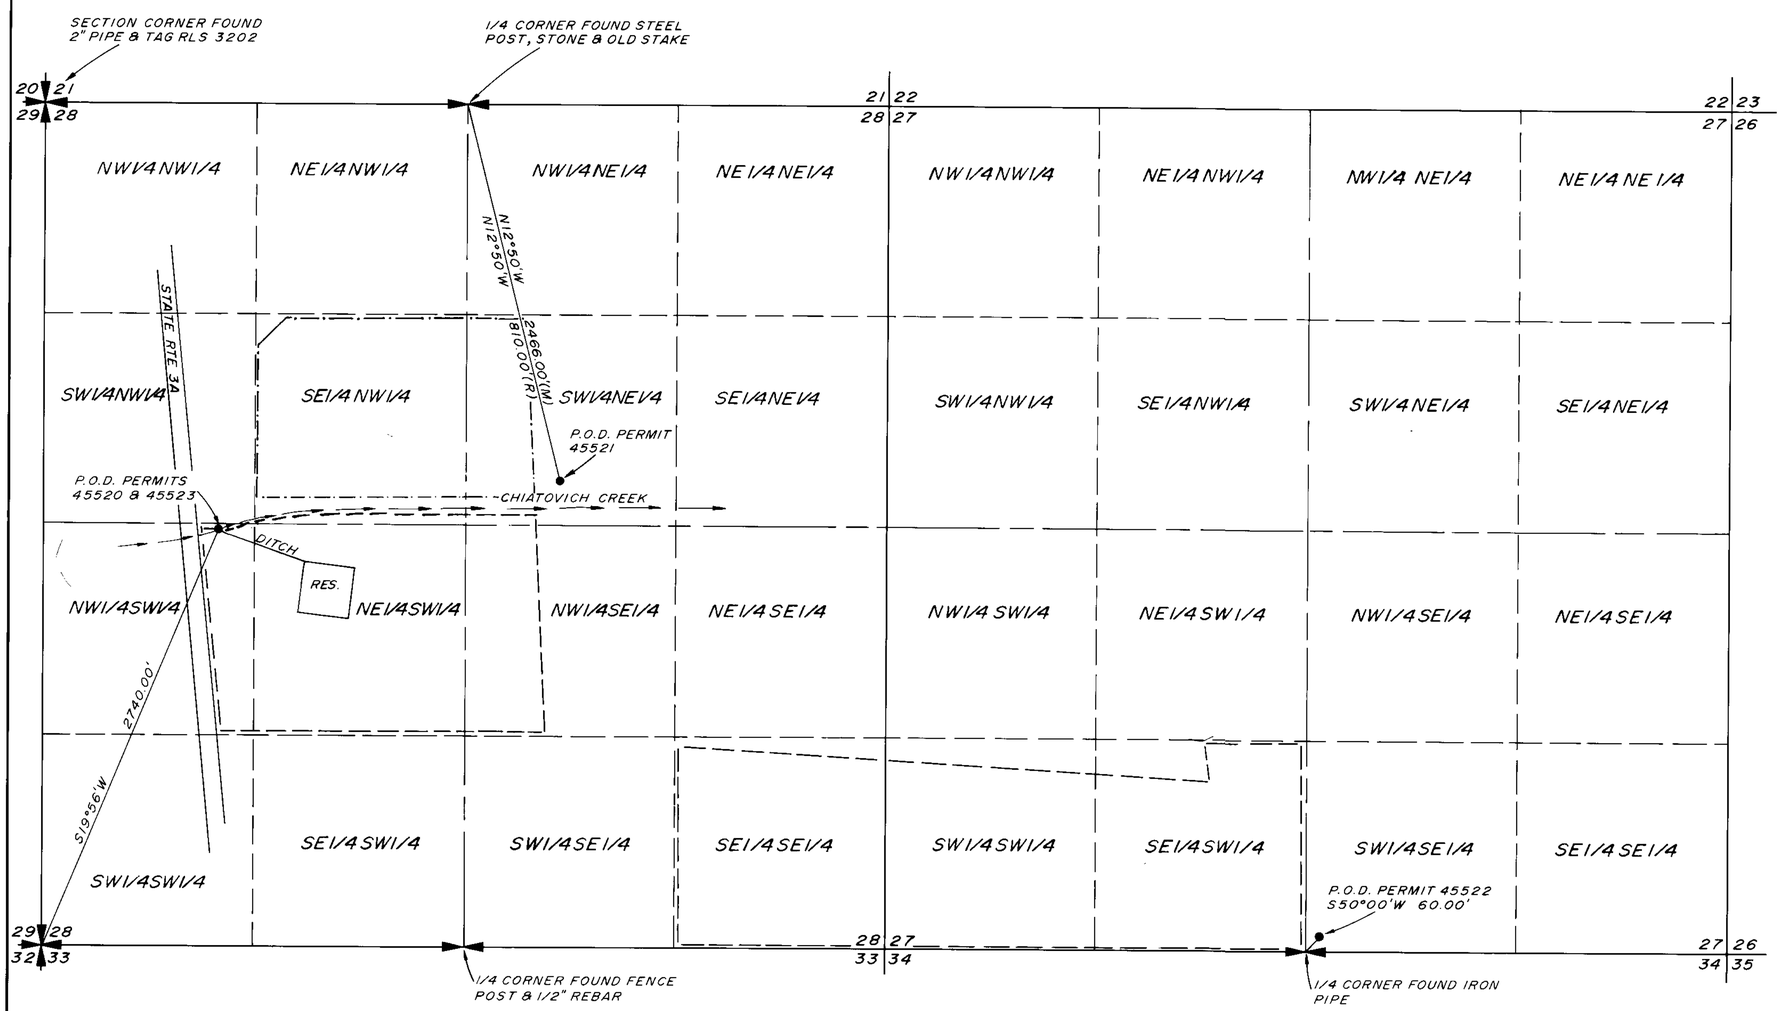

STATE OF NEVADA }
COUNTY OF LYON } S.S.

I, BRUCE L. RICE, BEING FIRST DULY SWORN, DEPOSE AND SAY THAT THIS MAP, CONSISTING OF ONE SHEET HAS BEEN CORRECTLY DRAWN TO THE DESIGNATED SCALE FROM FIELD NOTES OF A SURVEY MADE BY ME ON MARCH 25, 1986 THAT IT TRULY AND CORRECTLY REPRESENTS THE PROPOSED LOCATION AND EXTENT OF THE WORKS USED TO DIVERT WATER FROM CHIATOVICH CREEK & TRIBUTARIES AND UNDERGROUND IN ESMERALDA COUNTY BY SENTE ASSOCIATES FOUR FOR IRRIGATION AND DOMESTIC PURPOSES UNDER APPS. 45520 - 45523 THAT THE POINT OF DIVERSION, THE LOCATION, SIZE OF THE DIVERTING CHANNEL, LOCATION AND DESCRIPTION OF ALL MEASURING DEVICES, THE LOCATION AND EXTENT OF LANDS OWNED OR CONTROLLED BY THE APPLICANT UPON WHICH WATER APPLIED FOR UNDER APPLICATION NOS 45520-45523 IS USED, TOGETHER WITH THE AREA AND KIND OF CULTURE IN EACH 40-ACRE SUBDIVISION, AND THE LOCATION AND NAMES OF ALL OTHER WORKS OR STREAMS WHICH ARE CROSSED BY OR CONNECTED WITH SAID WORKS, ARE FULLY AND CORRECTLY DESIGNATED THEREON.

Bruce L. Rice
STATE WATER RIGHT SURVEYOR

SUBSCRIBED AND SWORN TO BEFORE ME THIS 4th DAY OF April, 1986
NOTARY PUBLIC IN AND FOR COUNTY, NEVADA.

Austin R. Schneider

SCALE: 1" = 500'

500 0 500 1000 1500

BASIS OF BEARING:
MAGNETIC NORTH VARIATION
16°30'E

LEGEND:

— — — — PLACE OF USE PERMITS 45520, 45522, 45523

—·—·— PLACE OF USE PERMIT 45521

45520 CERTIFICATE No. 11981 ISSUED 1/27/88
45521 CERTIFICATE No. 11982 ISSUED 1/27/88
45522 CERTIFICATE No. 11983 ISSUED 1/27/88
45523 CERTIFICATE No. 11984 ISSUED 1/27/88

FILED
APR 1 1986
STATE ENGINEER'S OFFICE

RICE ENGINEERING
Civil Engineering & Surveying
P.O. BOX 130
2299 HWY 208
SMITH, NV

MAP
TO ACCOMPANY PROOF OF BENEFICIAL USE FOR PERMITS 45520, 45521, 45522 & 45523

FOR: IRRIGATION & DOMESTIC
FROM: CHIATOVICH CREEK AND TRIBUTARIES AND UNDERGROUND
BY: SENTE ASSOCIATES FOUR

45523 45522 45521 45520