MONSEN ENG. 100 10-81 MC 2966

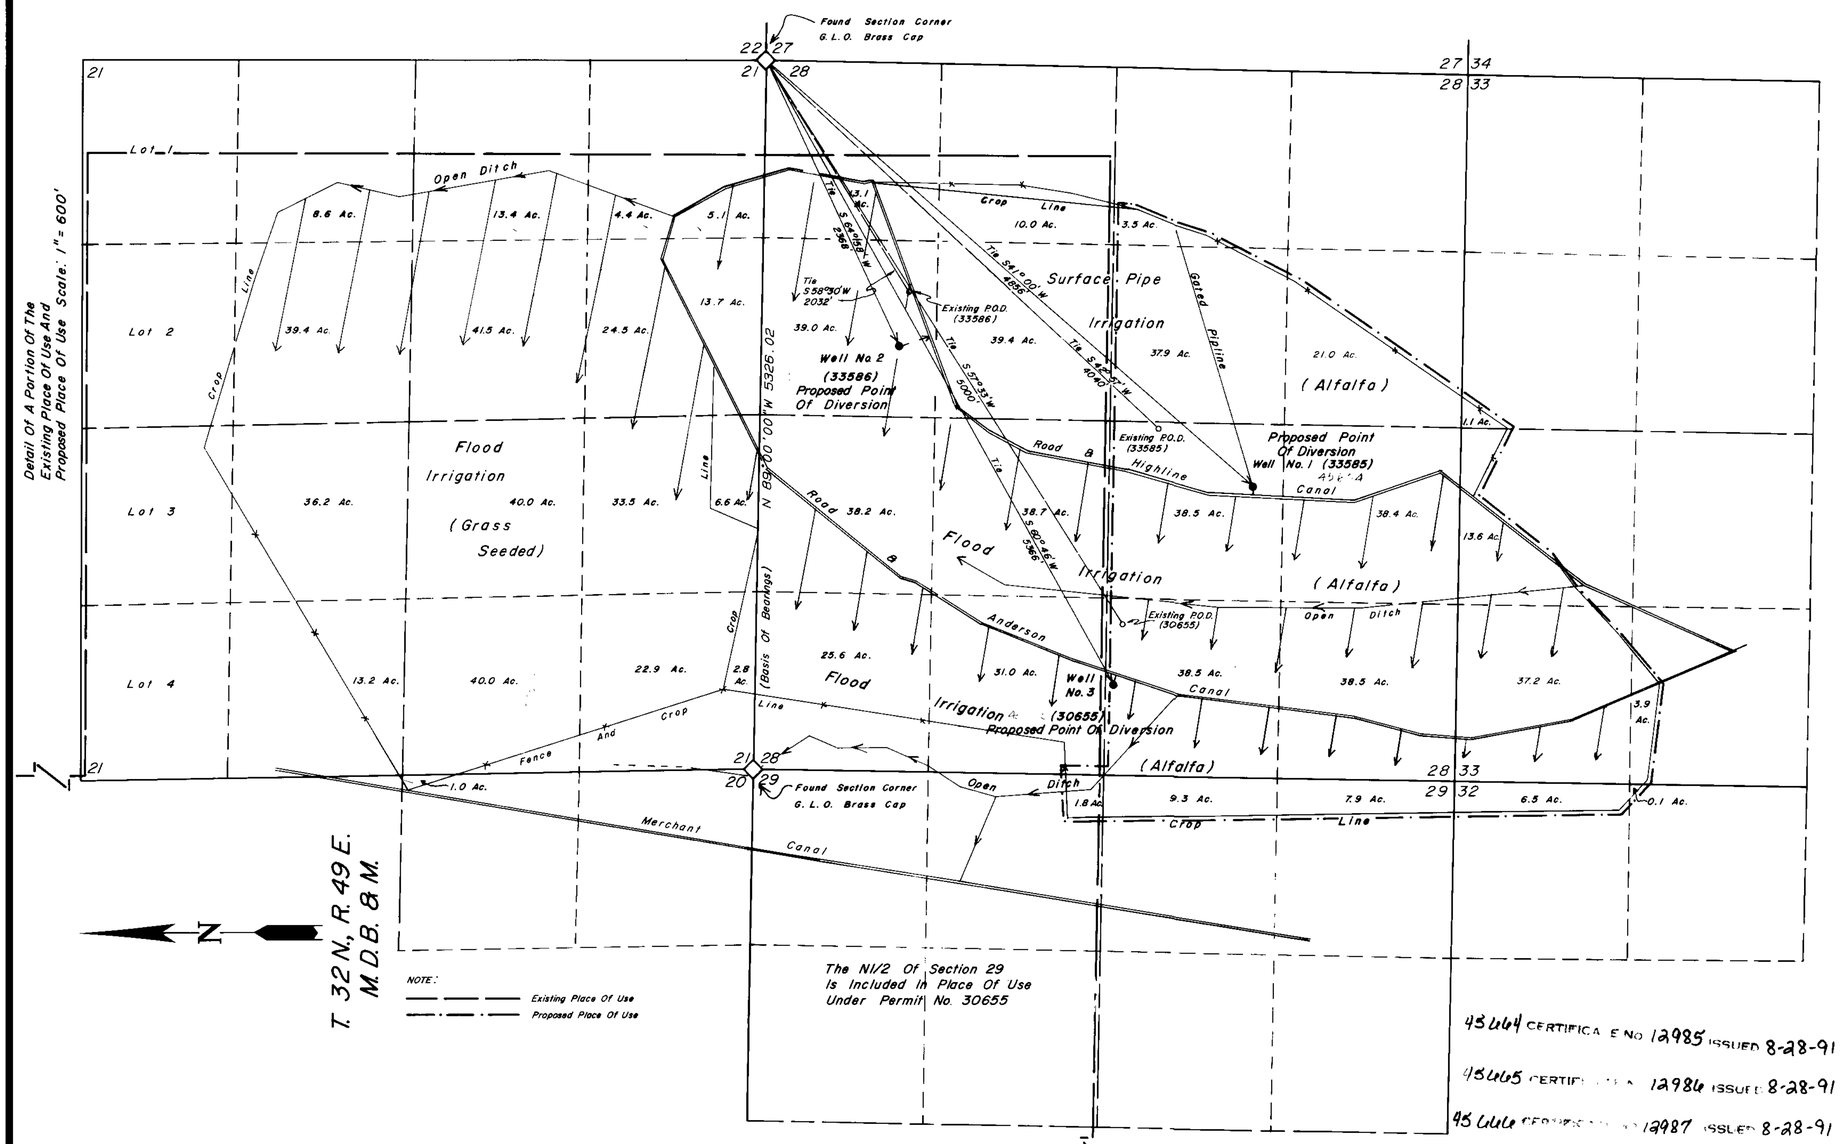

45664 CERTIFICATE NO 12985 ISSUED 8-28-91

45665 CERTIFICATE NO 12986 ISSUED 8-28-91

45666 CERTIFICATE NO 12987 ISSUED 8-28-91

State of Nevada
County of Humboldt } S.S.

I, Robert N. Caldwell, being first duly sworn, depose and say that this map, consisting of 1 sheets, has been correctly drawn from field notes of a survey made by me April 8 & 9, 1982, that it truly and correctly represents the location and extent of the works used to divert water from underground in Eureka County by Zeda Corporation for irrigation purposes under Permits 30655, 33585, and 33586. Points of diversion, the accurate location and size of the diverting channel, all reservoirs or basins, the locations and names of all other works which cross or connect with the existing works, and the boundary of all lands, showing by 40-acre subdivisions the areas currently being irrigated, together with the area and kind of culture, are fully and correctly designated.

Robert N. Caldwell
State Water Right Surveyor No. 468
5-12-82

Subscribed and sworn to before me this 19th day of May 1982

Dolores Crawford
Notary Public

Culture Map Tabulation

Section	Subdivision	Township	Range	Acreage	Culture
20	NE 1/4 SE 1/4	32 N.	49 E.	1.0	Grass Seeded
21	SE 1/4 SE 1/4	"	"	5.1	Alfalfa
"	"	"	"	4.4	Grass Seeded
"	NE 1/4 SE 1/4	"	"	13.4	"
"	NW 1/4 SE 1/4	"	"	41.5	"
"	SW 1/4 SE 1/4	"	"	24.5	"
"	"	"	"	13.7	Alfalfa
"	SE 1/4 NE 1/4	"	"	8.6	Grass Seeded
"	SW 1/4 NE 1/4	"	"	39.4	"
"	Lot 2	"	"	1.3	"
"	Lot 3	"	"	1.7	"
"	SE 1/4 NW 1/4	"	"	36.2	"
"	SW 1/4 NW 1/4	"	"	13.2	"
"	SE 1/4 SW 1/4	"	"	33.5	"
"	"	"	"	6.6	Alfalfa
"	SW 1/4 SW 1/4	"	"	2.8	"
"	"	"	"	22.9	Grass Seeded
"	NE 1/4 SW 1/4	"	"	40.0	"
"	NW 1/4 SW 1/4	"	"	37.0	"
28	NE 1/4 SE 1/4	"	"	3.5	Alfalfa
"	NW 1/4 SE 1/4	"	"	37.9	"
"	SW 1/4 SE 1/4	"	"	21.0	"
"	SE 1/4 NE 1/4	"	"	10.0	"
"	NE 1/4 NE 1/4	"	"	13.1	"
"	NW 1/4 NE 1/4	"	"	39.0	"
"	SW 1/4 NE 1/4	"	"	39.4	"
"	SE 1/4 SW 1/4	"	"	38.4	"
"	NE 1/4 SW 1/4	"	"	38.5	"
"	NW 1/4 SW 1/4	"	"	38.5	"
"	NW 1/4 NW 1/4	"	"	25.6	"

(cont.)

Section	Subdivision	Township	Range	Acreage	Culture
28	SW 1/4 SW 1/4	32 N.	49 E.	38.5	Alfalfa
"	SE 1/4 NW 1/4	"	"	38.7	"
"	NE 1/4 NW 1/4	"	"	38.2	"
"	SW 1/4 NW 1/4	"	"	31.0	"
29	SE 1/4 SE 1/4	"	"	7.9	"
"	NE 1/4 SE 1/4	"	"	9.3	"
"	SE 1/4 NE 1/4	"	"	1.8	"
32	SE 1/4 NE 1/4	"	"	0.1	"
"	NE 1/4 NE 1/4	"	"	6.5	"
33	NW 1/4 NE 1/4	"	"	1.1	"
"	NE 1/4 NW 1/4	"	"	13.6	"
"	NW 1/4 NW 1/4	"	"	37.2	"
"	SW 1/4 NW 1/4	"	"	3.9	"
Total				879.5	

NOTES

1. Basis Of Bearings Taken From G.L.O. Survey Plat Of T. 32 N., R. 49 E. Dated Oct. 18, 1921. The 1/4, 1/4 (40-Acre) Subdivisions Are Protracted Therefrom.

2. Road And Canal Areas Account For A 50' Strip Of Unused (Nonirrigated) Land.

3. The Entire Existing Place Of Use Is Shown On The Map That Accompanies Accompanies Applications 33585, 33586, And 30655 In The Office Of The State Engineer Division Of Water Resources.

Detail Of A Portion Of The Existing Place Of Use
Scale: 1" = 1000'

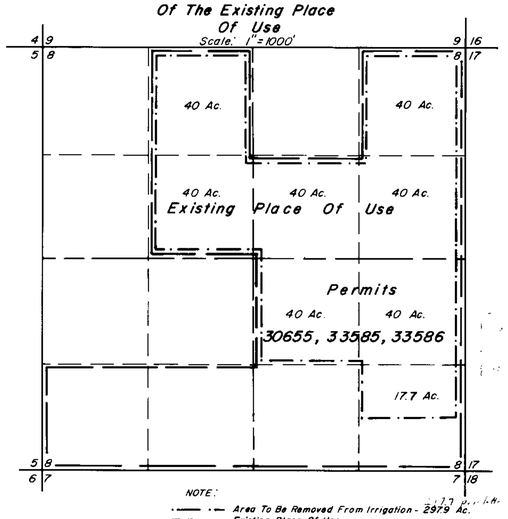

Scale: 1" = 600'

600 0 600 1200 1800 2400

Desert Mountain Surveying Company
146 West Second Street
Winnemucca, Nevada 89445

Map
To Accompany Application To Change The Point Of Diversion And Place Of Use Under Permit Nos. 30655, 33585, And 33586
By Zeda Corporation

Eureka County Nevada

45666 45665 **45664**