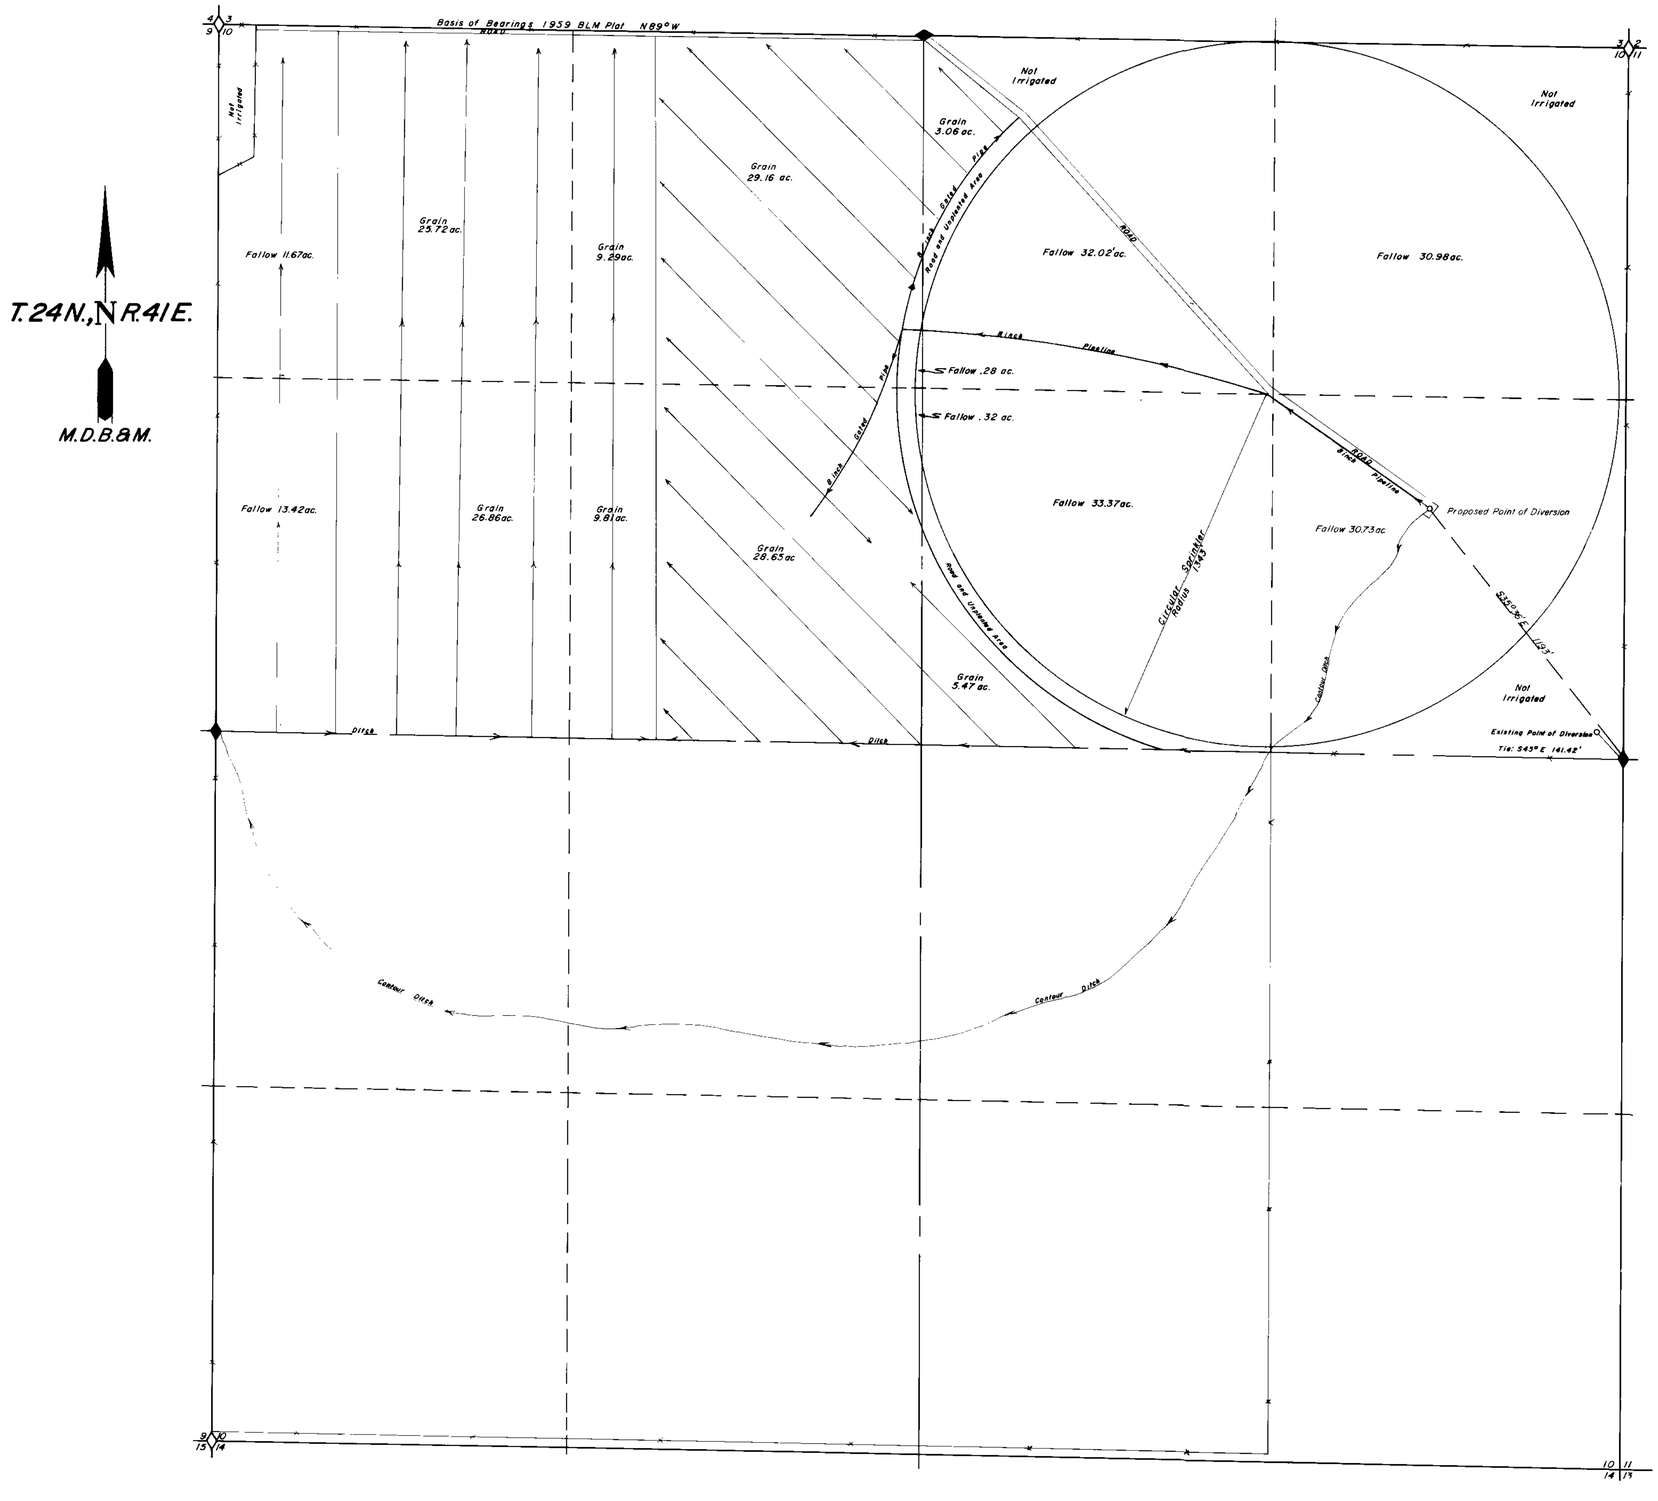

NOTES

◊ Indicates Section Corner Found, BLM Brass Cap

◆ Indicates 1/4 Section Corner Found, BLM Brass Cap

Fields Labled as Fallow Were Previously Planted in Grain

— Cultural Map Tabulation —

Section	Subdivision	Township	Range	Acreage	Culture
10	NW1/4 NW1/4	T.24 N	R.41 E.	11.67	Fallow
"	NE1/4 NW1/4	"	"	.28	"
"	SW1/4 NW1/4	"	"	13.42	"
"	SE1/4 NW1/4	"	"	.32	"
"	NW1/4 NE1/4	"	"	32.02	"
"	NE1/4 NE1/4	"	"	30.98	"
"	SW1/4 NE1/4	"	"	33.37	"
"	SE1/4 NE1/4	"	"	30.73	Fallow
"	NW1/4 NW1/4	"	"	25.72	Grain
"	NE1/4 NW1/4	"	"	38.45	"
"	SW1/4 NW1/4	"	"	26.86	"
"	SE1/4 NW1/4	"	"	38.46	"
"	NW1/4 NE1/4	"	"	3.06	"
"	SW1/4 NE1/4	T. 24 N.	R.41 E	5.47	Grain
			TOTAL:	290.81	

State of Nevada
County of Humboldt } S.S.

I, Robert N. Caldwell, being first duly sworn, depose and say that this map, consisting of one sheets, numbered from 1 to 1, inclusive, has been correctly drawn to the designated scale from field notes of a survey made by me, (or under my supervision and direction) between the 30th day of April, and the 30th day of April 1982; that it truly and correctly represents the location and extent of the works used to divert water from Underground, in Lander County, by Lynn, Gini L. & Marvin T. Cunningham for irrigation purposes under Application No. 28239. That the point of diversion, the location and size of the diverting channel, location and description of all measuring devices, the location and extent of lands owned or controlled by the applicant upon which water applied for under Application No. 28239 is used, together with the area and kind of culture in each 40-acre subdivision, and the location and names of all other works or streams which are crossed by or connected with said works are fully and correctly designated thereon.

Robert N. Caldwell
State Water Right Surveyor No 468
5-14-82

Subscribed and sworn to before me this 14th day of May, 1982.

Dolores Crawford
Notary Public

Scale 1" = 300'

300 0 300 600 900 1200

FILED
MAY 1 1982
STATE ENGINEER'S OFFICE

CERTIFICATE 16759 ISSUED 8/19/83

Desert Mountain Surveying Company
510 Melarkey Street
Winnemucca, Nevada 89445

Map
To Accompany Proof Of Beneficial Use
Under Application No. 28239, And Application
To Change The Point Of Diversion For
Lynn, Gini L. And Marvin T. Cunningham
From Underground

Lander County Nevada

45693

MONSEN ENG. • MC 195