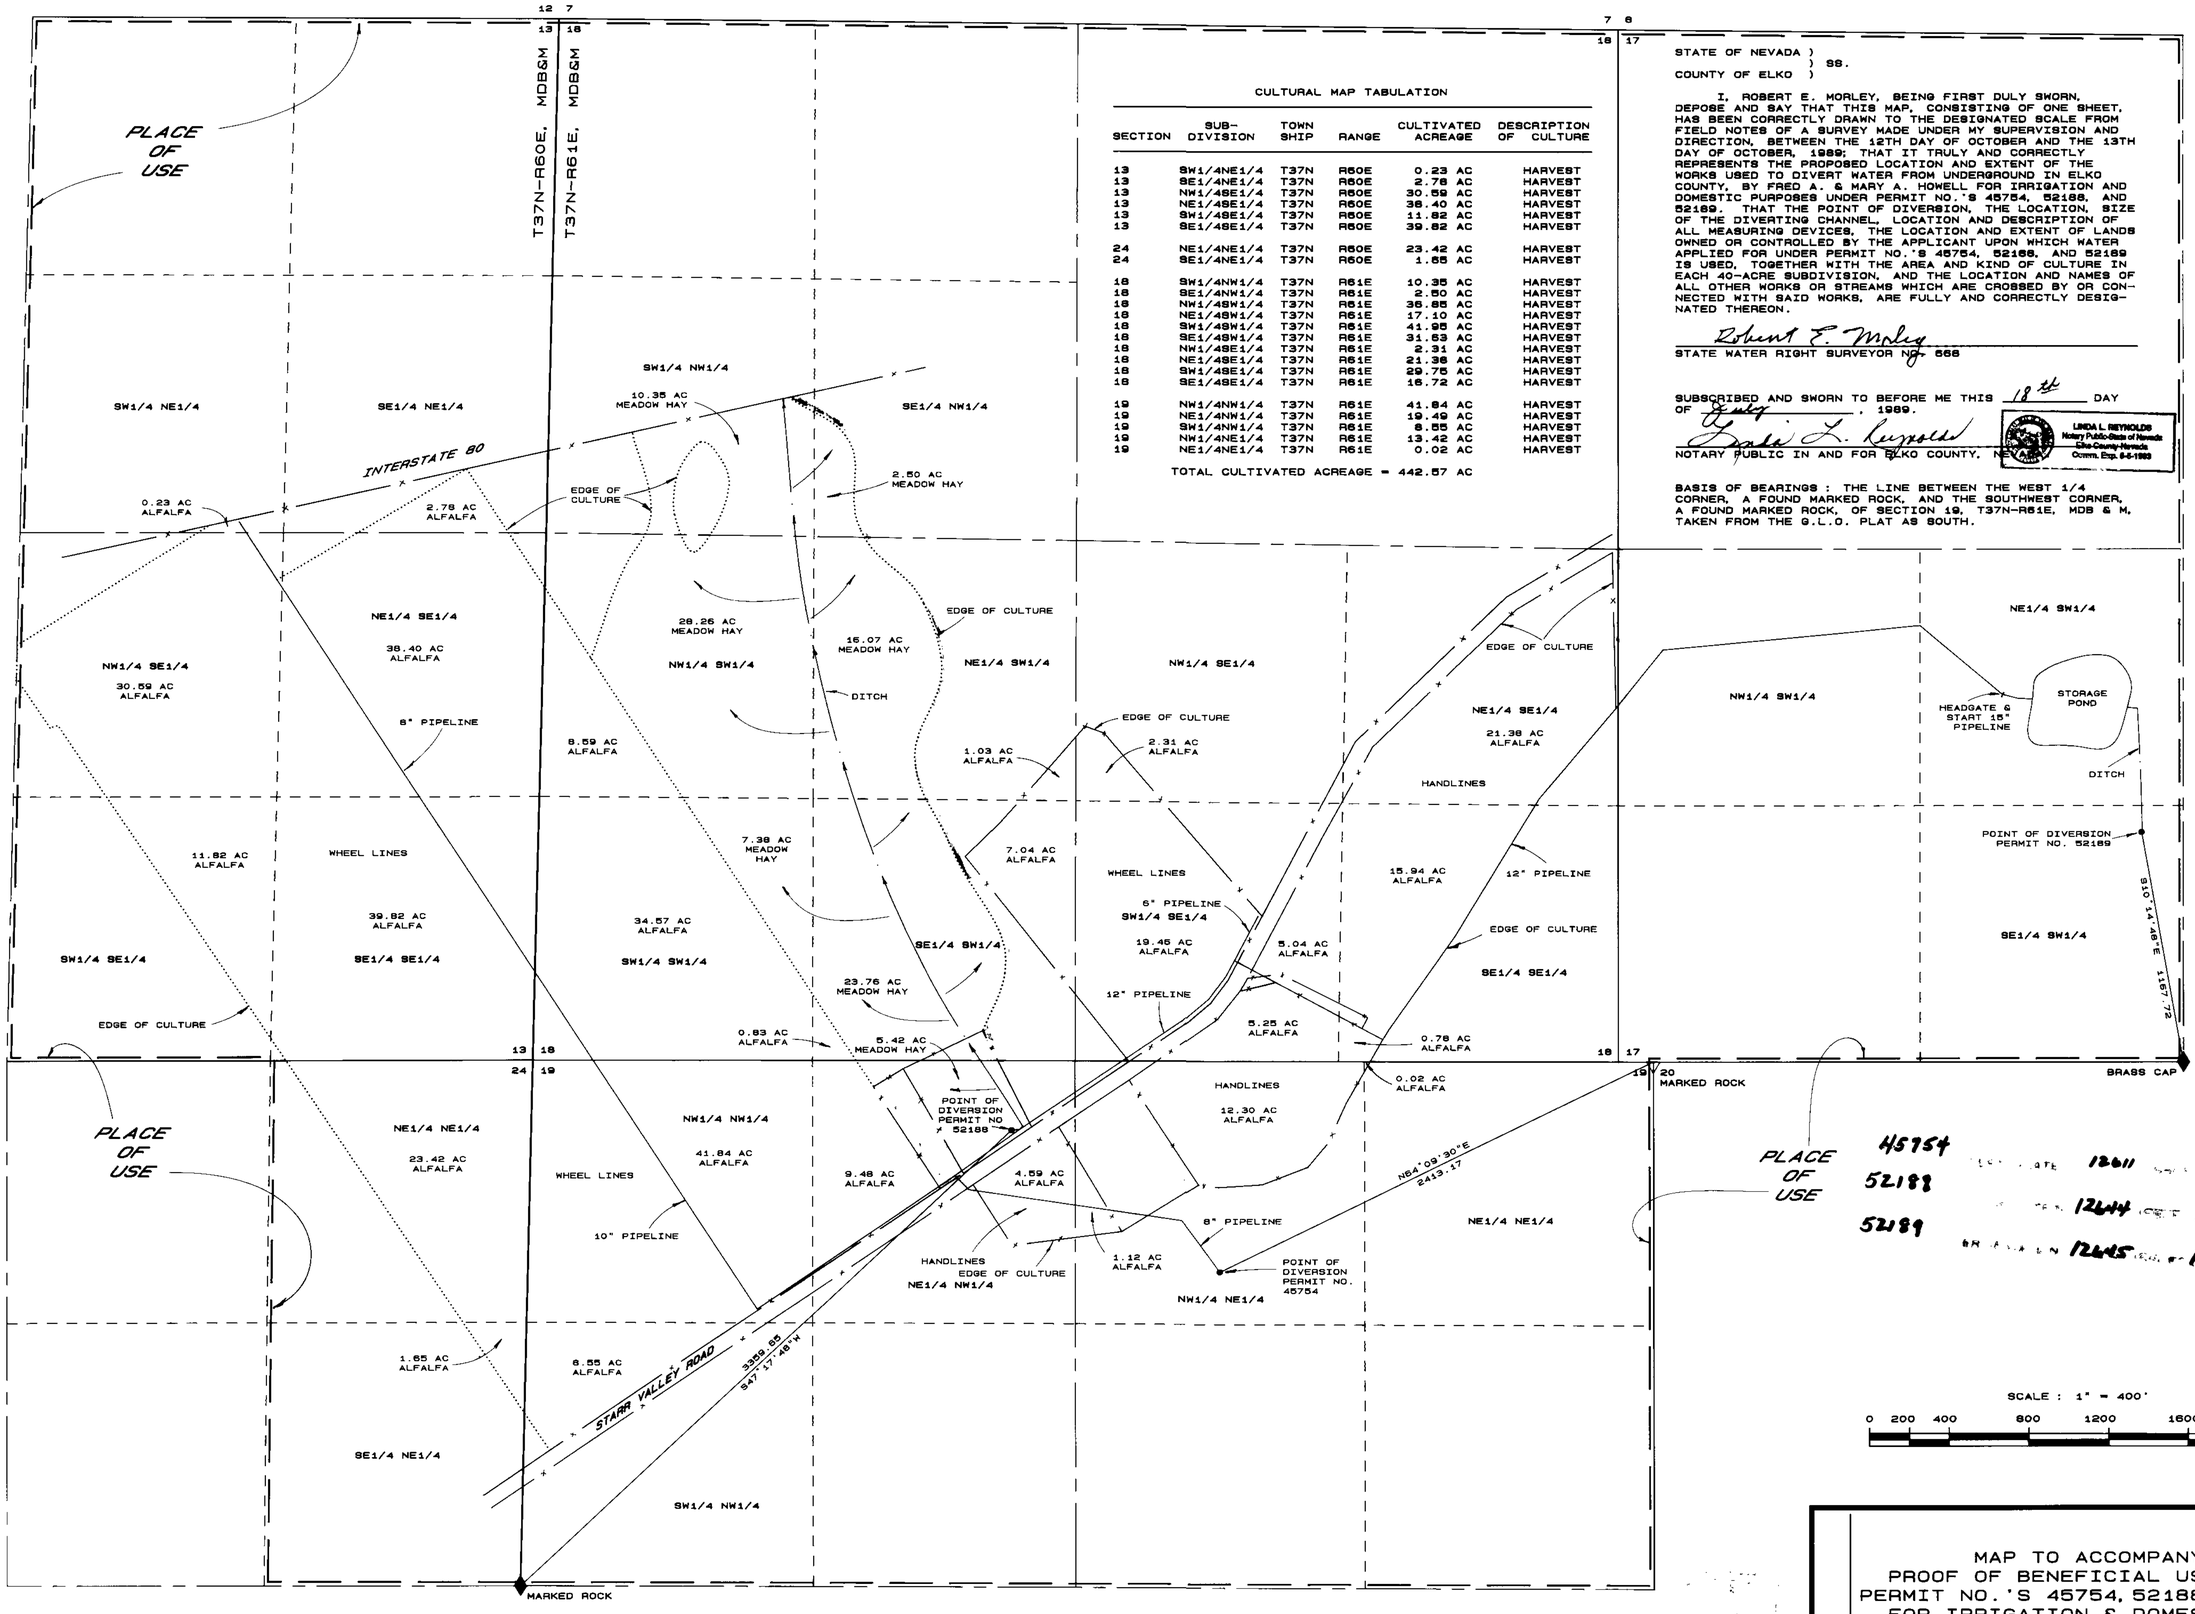

CULTURAL MAP TABULATION

SECTION	SUB-DIVISION	TOWN SHIP	RANGE	CULTIVATED ACREAGE	DESCRIPTION OF CULTURE
13	SW1/4NE1/4	T37N	R60E	0.23 AC	HARVEST
13	SE1/4NE1/4	T37N	R60E	2.78 AC	HARVEST
13	NW1/4SE1/4	T37N	R60E	30.59 AC	HARVEST
13	NE1/4SE1/4	T37N	R60E	38.40 AC	HARVEST
13	SW1/4SE1/4	T37N	R60E	11.82 AC	HARVEST
13	SE1/4SE1/4	T37N	R60E	39.82 AC	HARVEST
24	NE1/4NE1/4	T37N	R60E	23.42 AC	HARVEST
24	SE1/4NE1/4	T37N	R60E	1.65 AC	HARVEST
18	SW1/4NW1/4	T37N	R61E	10.35 AC	HARVEST
18	SE1/4NW1/4	T37N	R61E	2.50 AC	HARVEST
18	NW1/4SW1/4	T37N	R61E	36.85 AC	HARVEST
18	NE1/4SW1/4	T37N	R61E	17.10 AC	HARVEST
18	SW1/4SW1/4	T37N	R61E	41.95 AC	HARVEST
18	SE1/4SW1/4	T37N	R61E	31.53 AC	HARVEST
18	NW1/4SE1/4	T37N	R61E	2.31 AC	HARVEST
18	NE1/4SE1/4	T37N	R61E	21.38 AC	HARVEST
18	SW1/4SE1/4	T37N	R61E	29.75 AC	HARVEST
18	SE1/4SE1/4	T37N	R61E	16.72 AC	HARVEST
19	NW1/4NW1/4	T37N	R61E	41.84 AC	HARVEST
19	NE1/4NW1/4	T37N	R61E	19.49 AC	HARVEST
19	SW1/4NW1/4	T37N	R61E	8.55 AC	HARVEST
19	NW1/4NE1/4	T37N	R61E	13.42 AC	HARVEST
19	NE1/4NE1/4	T37N	R61E	0.02 AC	HARVEST

TOTAL CULTIVATED ACREAGE = 442.57 AC

STATE OF NEVADA)
) SS.
COUNTY OF ELKO)

I, ROBERT E. MORLEY, BEING FIRST DULY SWORN, DEPOSE AND SAY THAT THIS MAP, CONSISTING OF ONE SHEET, HAS BEEN CORRECTLY DRAWN TO THE DESIGNATED SCALE FROM FIELD NOTES OF A SURVEY MADE UNDER MY SUPERVISION AND DIRECTION, BETWEEN THE 12TH DAY OF OCTOBER AND THE 13TH DAY OF OCTOBER, 1989; THAT IT TRULY AND CORRECTLY REPRESENTS THE PROPOSED LOCATION AND EXTENT OF THE WORKS USED TO DIVERT WATER FROM UNDERGROUND IN ELKO COUNTY, BY FRED A. & MARY A. HOWELL FOR IRRIGATION AND DOMESTIC PURPOSES UNDER PERMIT NO.'S 45754, 52188, AND 52189. THAT THE POINT OF DIVERSION, THE LOCATION, SIZE OF THE DIVERTING CHANNEL, LOCATION AND DESCRIPTION OF ALL MEASURING DEVICES, THE LOCATION AND EXTENT OF LANDS OWNED OR CONTROLLED BY THE APPLICANT UPON WHICH WATER APPLIED FOR UNDER PERMIT NO.'S 45754, 52188, AND 52189 IS USED, TOGETHER WITH THE AREA AND KIND OF CULTURE IN EACH 40-ACRE SUBDIVISION, AND THE LOCATION AND NAMES OF ALL OTHER WORKS OR STREAMS WHICH ARE CROSSED BY OR CONNECTED WITH SAID WORKS, ARE FULLY AND CORRECTLY DESIGNATED THEREON.

Robert E. Morley
STATE WATER RIGHT SURVEYOR NO. 568

SUBSCRIBED AND SWORN TO BEFORE ME THIS 18th DAY OF July, 1989.

Linda L. Reynolds
NOTARY PUBLIC IN AND FOR ELKO COUNTY, NEVADA

LINDA L. REYNOLDS
Notary Public-State of Nevada
Elko County-Nevada
Comm. Exp. 8-5-1989

BASIS OF BEARINGS : THE LINE BETWEEN THE WEST 1/4 CORNER, A FOUND MARKED ROCK, AND THE SOUTHWEST CORNER, A FOUND MARKED ROCK, OF SECTION 19, T37N-R61E, MDB & M, TAKEN FROM THE G.L.O. PLAT AS SOUTH.

NOTE : SHADED AREAS INDICATE THE EDGE OF CULTURE OR THOSE AREAS NOT IRRIGATED

MAP TO ACCOMPANY
PROOF OF BENEFICIAL USE UNDER
PERMIT NO.'S 45754, 52188, & 52189
FOR IRRIGATION & DOMESTIC BY
FRED A. & MARY A. HOWELL
FROM AN UNDERGROUND SOURCE

BOYACK SURVEYING
515 SOUTH FIFTH STREET
ELKO, NV. 89801

W89027

52189 52188 45754