T.34N., R.37 & 38E.
M.D.B. & M.

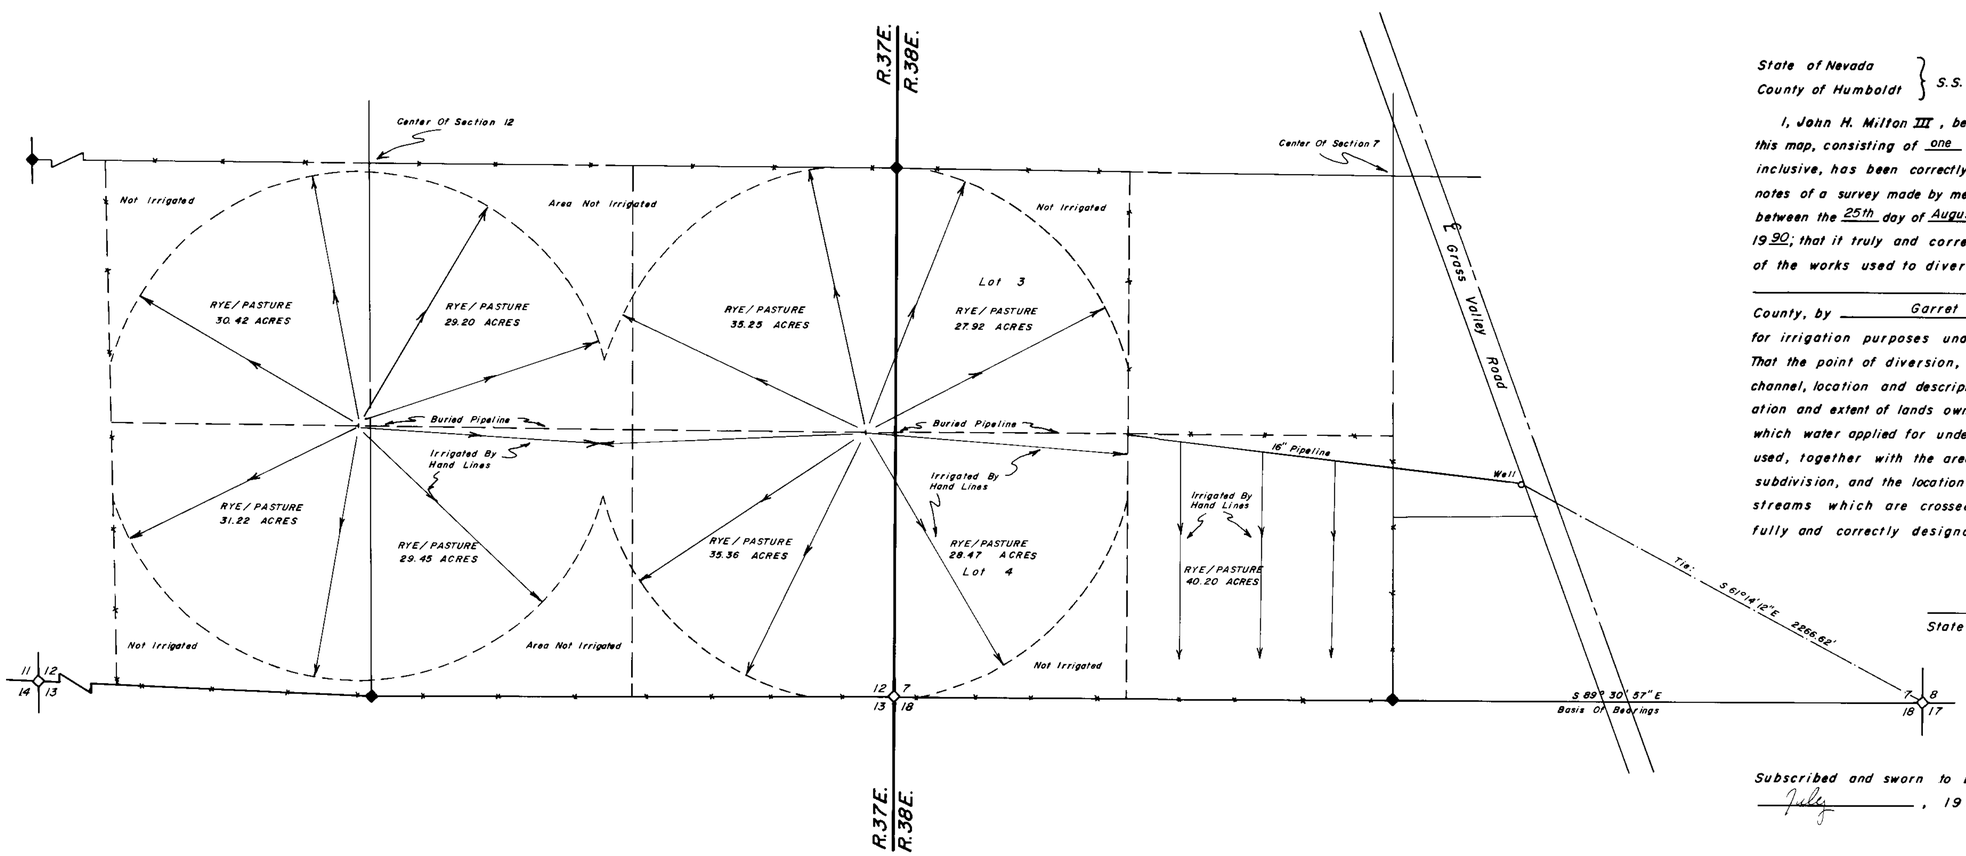

NOTES:

◇ Indicates Found Section Corner, Iron Pipe With B.L.M. Brass Cap.

◆ Indicates Found 1/4 Corner, Iron Pipe With B.L.M. Brass Cap.

Basis Of Bearings Take From Record Of Survey For Frank B Elena Arregui On File In The Office Of The Pershing County Recorder.

CULTURAL MAP TABULATION

Section	Subdivision	Township	Range	Cultivated Acreage	Description Of Culture
12	NE1/4 SW1/4	T.34 N.	R.37 E.	30.42 AC.	RYE/PASTURE
12	SE1/4 SW1/4	T.34 N.	R.37 E.	31.22 AC.	RYE/PASTURE
12	NW1/4 SE1/4	T.34 N.	R.37 E.	29.20 AC.	RYE/PASTURE
12	SW1/4 SE1/4	T.34 N.	R.37 E.	29.45 AC.	RYE/PASTURE
12	NE1/4 SE1/4	T.34 N.	R.37 E.	35.25 AC.	RYE/PASTURE
12	SE1/4 SE1/4	T.34 N.	R.37 E.	35.36 AC.	RYE/PASTURE
7	Lot 3	T.34 N.	R.38 E.	27.92 AC.	RYE/PASTURE
7	Lot 4	T.34 N.	R.38 E.	28.47 AC.	RYE/PASTURE
7	SE1/4 SW1/4	T.34 N.	R.38 E.	40.20 AC.	RYE/PASTURE
			TOTAL:	287.49 AC.	

State of Nevada
County of Humboldt } S.S.

I, John H. Milton III, being first duly sworn, depose and say that this map, consisting of one sheets, numbered from 1 to 1, inclusive, has been correctly drawn to the designated scale from field notes of a survey made by me, (or under my supervision and direction) between the 25th day of August, 1980, and the 1st day of June 1990; that it truly and correctly represents the location and extent of the works used to divert water from underground, in Pershing County, by Garret Van Diest Inc. for irrigation purposes under Application No. 45775. That the point of diversion, the location and size of the diverting channel, location and description of all measuring devices, the location and extent of lands owned or controlled by the applicant upon which water applied for under Application No. 45775 is used, together with the area and kind of culture in each 40-acre subdivision, and the location and names of all other works or streams which are crossed by or connected with said works are fully and correctly designated thereon.

John H. Milton III
State Water Right Surveyor No. 573

PROFESSIONAL LAND SURVEYOR STATE OF NEVADA No. 5271

7-11-90

Subscribed and sworn to before me this 11th day of July, 1990.

Helen F. Hemment
Notary Public

HELEN F. HEMMERT
Notary Public - State of Nevada
Appointment Recorded in Humboldt County
MY APPOINTMENT EXPIRES FEB 17, 1992

Scale 1" = 400'

400 0 400 800 1200 1600

amended certificate 14165 issued 06-07-99 14165 7-20-95

Desert Mountain, Inc.
146 West Second Street
Winnemucca, Nevada 89445

Map
To Accompany Proof Of Beneficial Use
Under Application No. 45775
By Garret Van Diest Inc.
For Irrigation And Domestic Purposes
From Underground In Pershing County, Nevada

45775

MONSEN ENG. • MC 195