SHEET 1 OF 1

CULTURAL TABULATION

SECTION	SUB-DIVISION	TOWN SHIP	RANGE	CULTIVATED ACREAGE	DESCRIPTION OF CULTURE
32	NE1/4NE1/4	T.14 N.	R.25 E.	6.70 ACRES	ALFALFA
32	SE1/4NE1/4	T.14 N.	R.25 E.	40.00 ACRES	ALFALFA
32	NE1/4SE1/4	T.14 N.	R.25 E.	40.00 ACRES	ALFALFA
32	SE1/4SE1/4	T.14 N.	R.25 E.	38.60 ACRES	ALFALFA
33	NW1/4NW1/4	T.14 N.	R.25 E.	6.70 ACRES	ALFALFA
33	NE1/4NW1/4	T.14 N.	R.25 E.	6.70 ACRES	ALFALFA
33	S1/2NW1/4	T.14 N.	R.25 E.	80.00 ACRES	ALFALFA
33	N1/2SW1/4	T.14 N.	R.25 E.	80.00 ACRES	ALFALFA
33	SW1/4SW1/4	T.14 N.	R.25 E.	37.87 ACRES	ALFALFA
33	SE1/4SW1/4	T.14 N.	R.25 E.	33.48 ACRES	ALFALFA
4	NW1/4NW1/4	T.13 N.	R.25 E.	34.09 ACRES	ALFALFA
4	NE1/4NW1/4	T.13 N.	R.25 E.	36.37 ACRES	ALFALFA
4	NW1/4NE1/4	T.13 N.	R.25 E.	37.10 ACRES	ALFALFA
4	NE1/4NE1/4	T.13 N.	R.25 E.	34.20 ACRES	ALFALFA
4	SW1/4NW1/4	T.13 N.	R.25 E.	36.54 ACRES	ALFALFA
4	SE1/4NW1/4	T.13 N.	R.25 E.	37.90 ACRES	ALFALFA
4	SW1/4NE1/4	T.13 N.	R.25 E.	37.90 ACRES	ALFALFA
4	SE1/4NE1/4	T.13 N.	R.25 E.	33.60 ACRES	ALFALFA
			TOTAL:	657.75 ACRES	

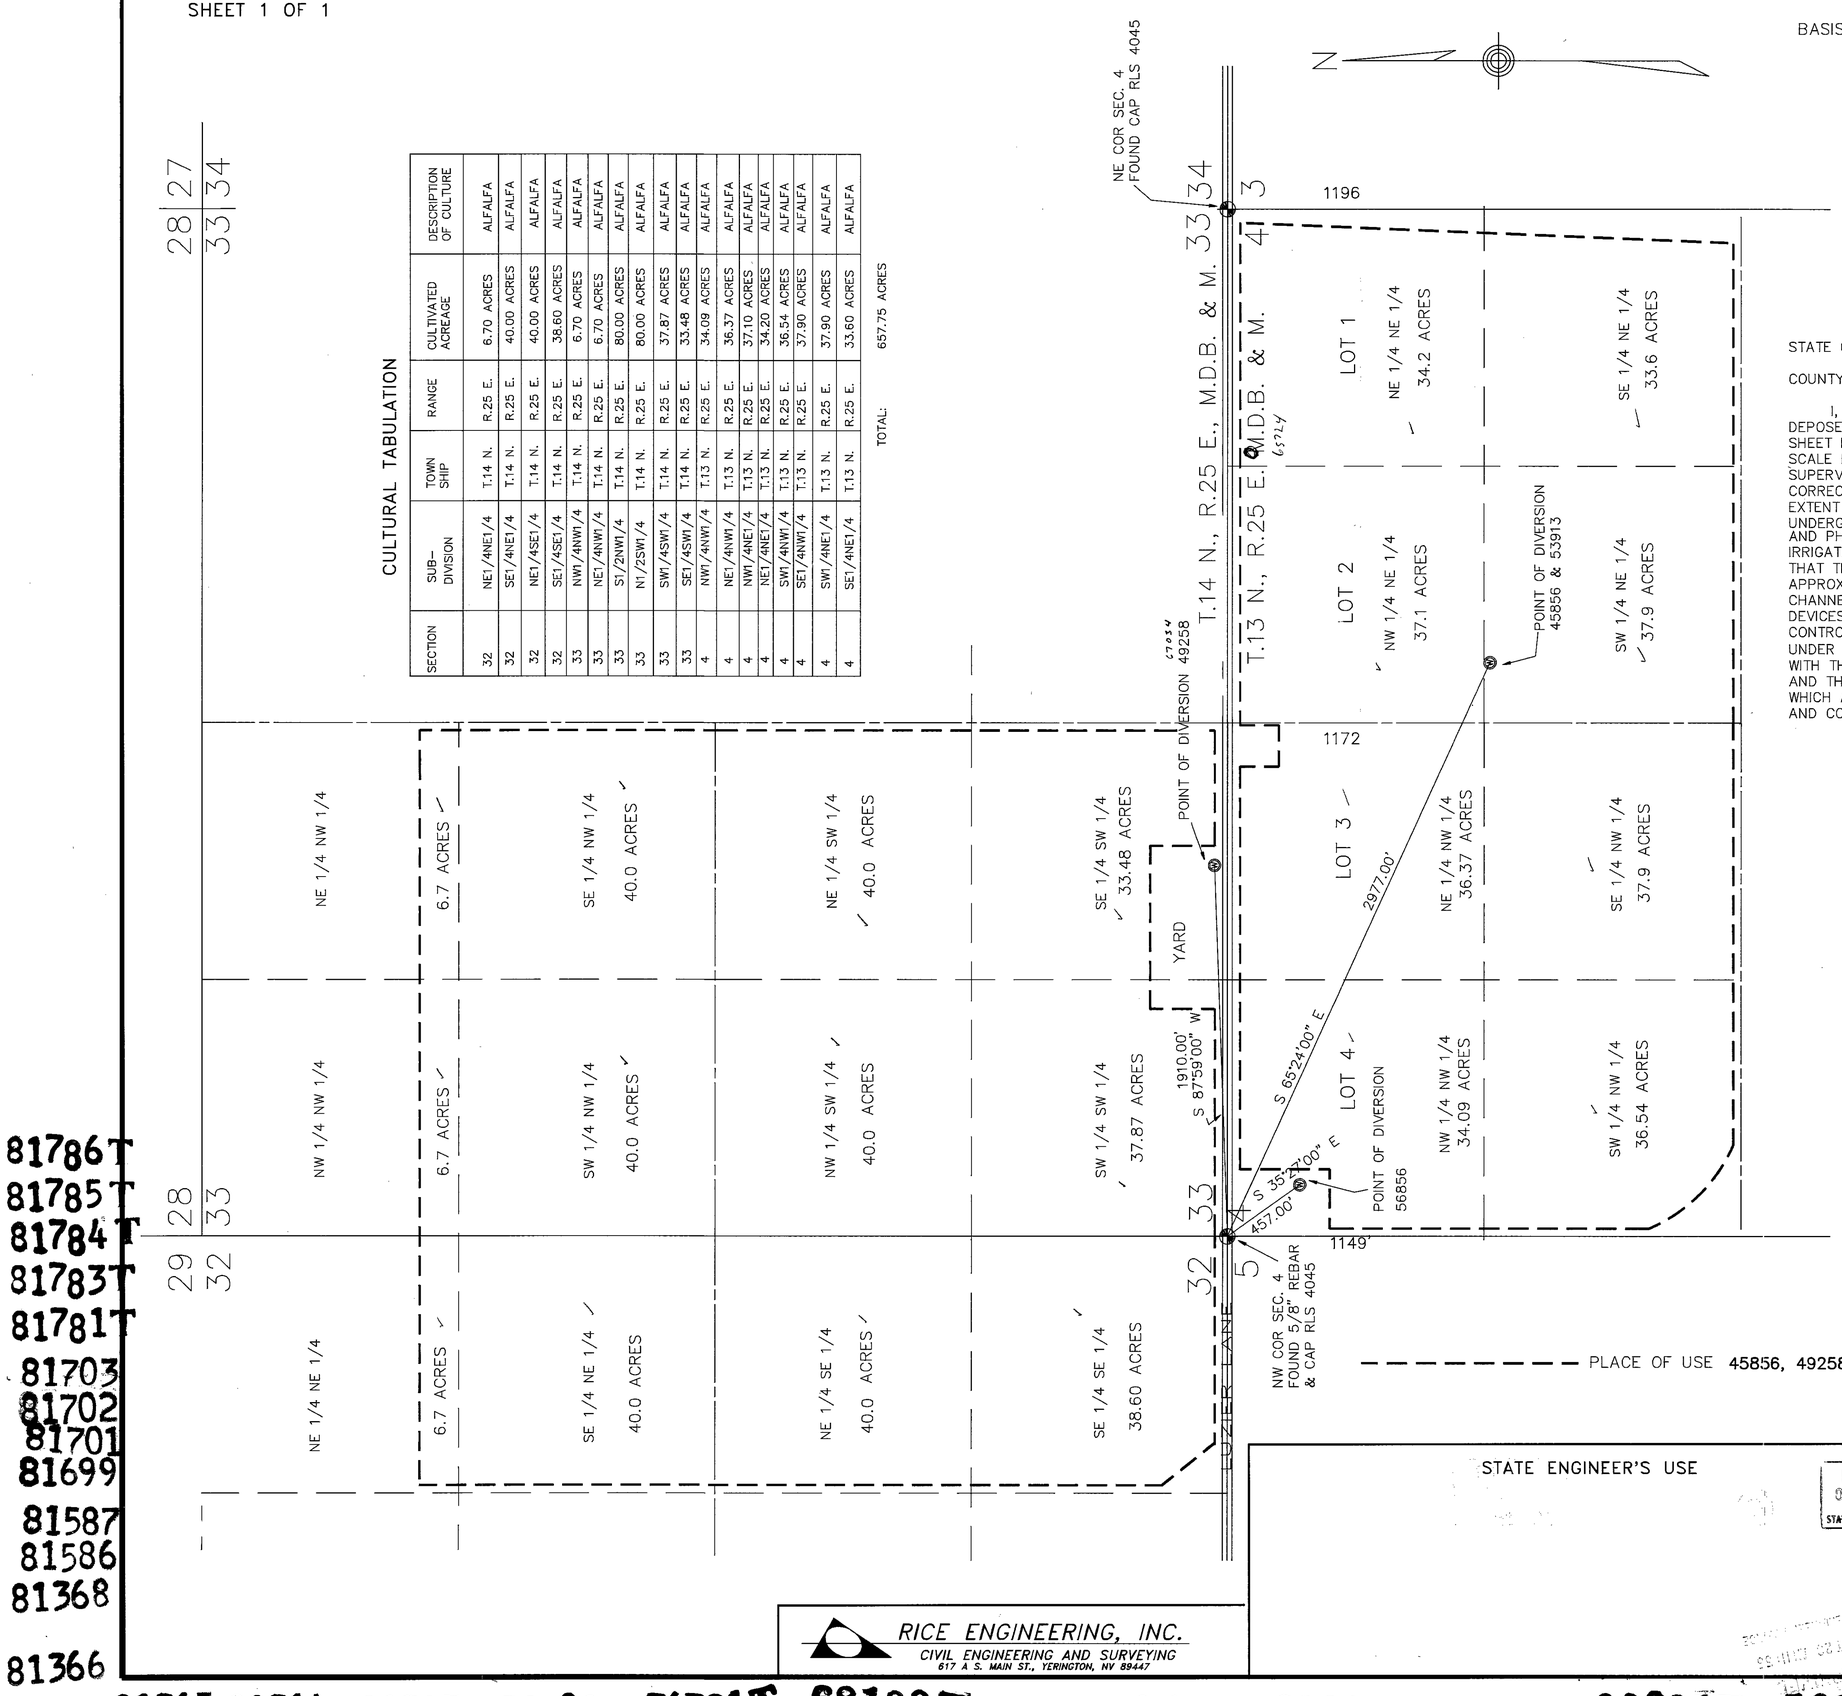

BASIS OF BEARING:
NORTH LINE SEC. 4 = S 89°26'29" W
PER LYON COUNTY RECORD OF SURVEY NO. 67452

45856 CERTIFICATE NO. 14487 ISSUED 12-12-96
49258 CERTIFICATE NO. 14488 ISSUED 12-12-96
53913 CERTIFICATE NO. 14489 ISSUED 12-12-96
56856 CERTIFICATE NO. 14490 ISSUED 12-12-96

STATE OF NEVADA

COUNTY OF LYON

I, BRUCE L. RICE, BEING FIRST DULY SWORN, DEPOSE AND SAY THAT THIS MAP, CONSISTING OF 1 SHEET HAS BEEN CORRECTLY DRAWN TO THE DESIGNATED SCALE FROM FIELD NOTES OF A SURVEY MADE UNDER MY SUPERVISION SEPTEMBER, 1991; THAT IT TRULY AND CORRECTLY REPRESENTS THE PROPOSED LOCATION AND EXTENT OF THE WORKS USED TO DIVERT WATER FROM AN UNDERGROUND SOURCE IN LYON COUNTY BY HARVEY E. AND AND PHYLLIS P. HUNEWILL TRUST FROM AN UNDERGROUND SOURCE FOR IRRIGATION AND DOMESTIC PURPOSES UNDER APPL. NO. 53913 THAT THE PROPOSED POINT OF DIVERSION, THE APPROXIMATE LOCATION AND SIZE OF THE DIVERTING CHANNEL, LOCATION AND DESCRIPTION OF ALL MEASURING DEVICES, THE LOCATION AND EXTENT OF LANDS OWNED OR CONTROLLED BY THE APPLICANT UPON WHICH APPLIED FOR UNDER APPLICATION NO.513913 IS USED, TOGETHER WITH THE AREA AND KIND OF CULTURE IN EACH 40-ACRE SUBDIVISION AND THE LOCATION AND NAMES OF ALL OTHER WORKS OR STREAMS WHICH ARE CROSSED BY OR CONNECTED WITH SAID WORKS ARE FULLY AND CORRECTLY DESIGNATED THEREON.

PROFESSIONAL LAND SURVEYOR No. 4248 NEVADA

10-21-96
STATE WATER RIGHTS SURVEYOR NO. 540
NEVADA PLS NO. 4248-EXP. 12-31-97

SUBSCRIBED AND SWORN TO BEFORE ME THIS 21 DAY OF October, 1996
NOTARY PUBLIC IN AND FOR LYON COUNTY, NEVADA.

ERIN M. SINGLEY
Notary Public - State of Nevada
Appointment Recorded in Lyon County
MY APPOINTMENT EXPIRES JUNE 18, 1997

GRAPHIC SCALE
400 0 200 400 800 1600
(IN FEET)
1 inch = 400 ft.

PLACE OF USE 45856, 49258, 56856 & 53913

RICE ENGINEERING, INC.
CIVIL ENGINEERING AND SURVEYING
617 A S. MAIN ST., YERINGTON, NV 89447

STATE ENGINEER'S USE

FILED
OCT 23 1996
STATE ENGINEER'S OFFICE

MAP

TO ACCOMPANY PROOF OF BENEFICIAL USE UNDER APPLICATIONS NO. 45856, 49258 & 56856, 53913
FOR: IRRIGATION & DOMESTIC
FROM: UNDERGROUND
BY: HARVEY E. & PHYLLIS P. HUNEWILL TRUST