T.42 N., R.40 E.
M.D.B.&M.

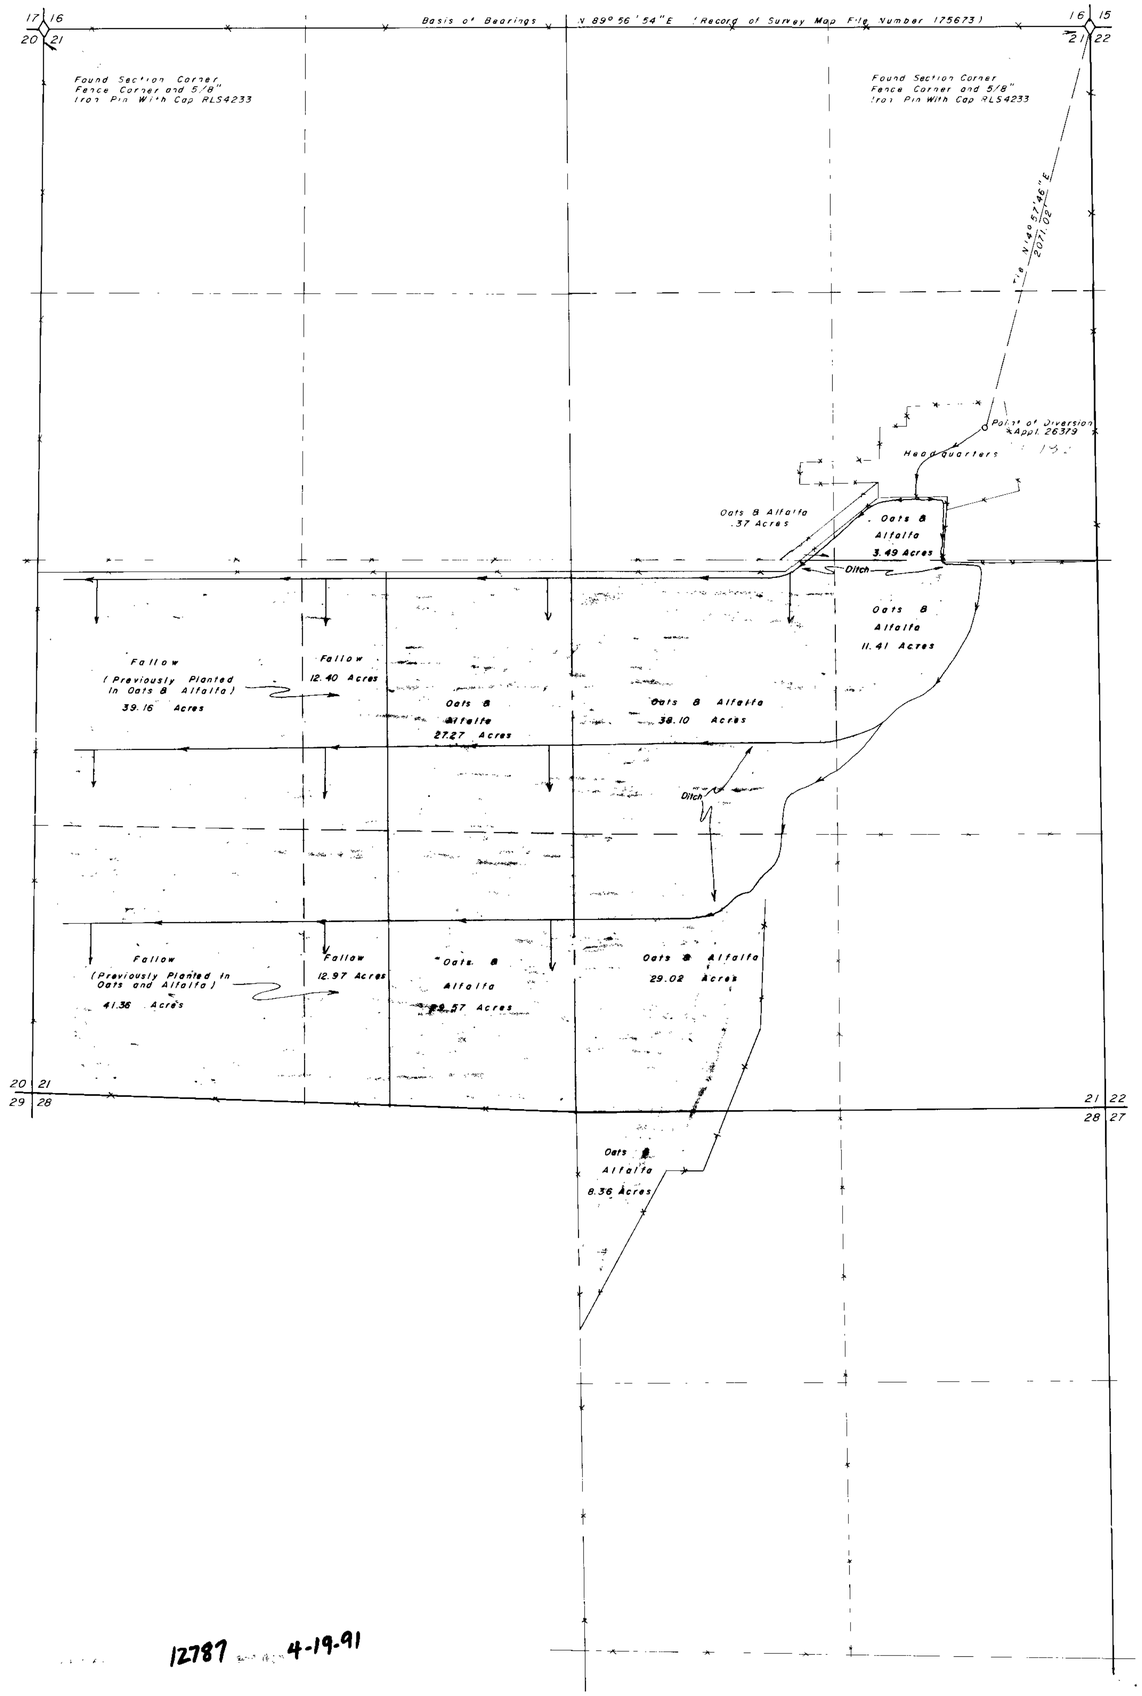

Cultural Map Tabulation

Section	Subdivision	Township	Range	Cultivated Acreage	Description Of Culture
21	SE1/4 NE1/4	42	40	3.49	Oats & Alfalfa
21	NW1/4 SW1/4	42	40	39.16	Fallow
21	NE1/4 SW1/4	42	40	39.67	Oats Alfalfa Fallow
21	SW1/4 NE1/4	42	40	.37	Oats & Alfalfa
21	SW1/4 SW1/4	42	40	41.36	Fallow
21	SW1/4 SE1/4	42	40	29.02	Oats & Alfalfa
21	SE1/4 SW1/4	42	40	42.54	Oats Alfalfa Fallow
21	NW1/4 SE1/4	42	40	38.10	Oats & Alfalfa
21	NE1/4 SE1/4	42	40	11.41	Oats & Alfalfa
28	NW1/4 NE1/4	42	40	8.36	Oats & Alfalfa
			Total	253.48	

State of Nevada
County of Humboldt } S.S.

I, Robert N. Caldwell, being first duly sworn, depose and say that this map, consisting of one sheets, numbered from 1 to 1, inclusive, has been correctly drawn to the designated scale from field notes of a survey made by me, (or under my supervision and direction) between the 17th day of January, and the 17th day of January 1980; that it truly and correctly represents the location and extent of the works used to divert water from underground, in Humboldt County, by James Wilmer & Dorothy Wallace for irrigation purposes under Application No. 26379. That the point of diversion, the location and size of the diverting channel, location and description of all measuring devices, the location and extent of lands owned or controlled by the applicant upon which water applied for under Application No. 26379 is used, together with the area and kind of culture in each 40-acre subdivision, and the location and names of all other works or streams which are crossed by or connected with said works are fully and correctly designated thereon.

Robert N. Caldwell
State Water Right Surveyor No 468

Subscribed and sworn to before me this 7th day of February, 1980.

Robyn Caldwell
Notary Public

Scale 1" = 400'

400 0 400 800 1200 1600

ROBERT N. CALDWELL
2/7/80

12787 4-19-91

Desert Mountain Surveying Company
510 Melarkey Street
Winnemucca, Nevada 89445

Map
To Accompany Proof Of Beneficial Use
Under Application No. 26379
By James Wilmer & Dorothy Wallace
From Underground
Humboldt County Nevada

45982

MONSEN ENG. • MC 195