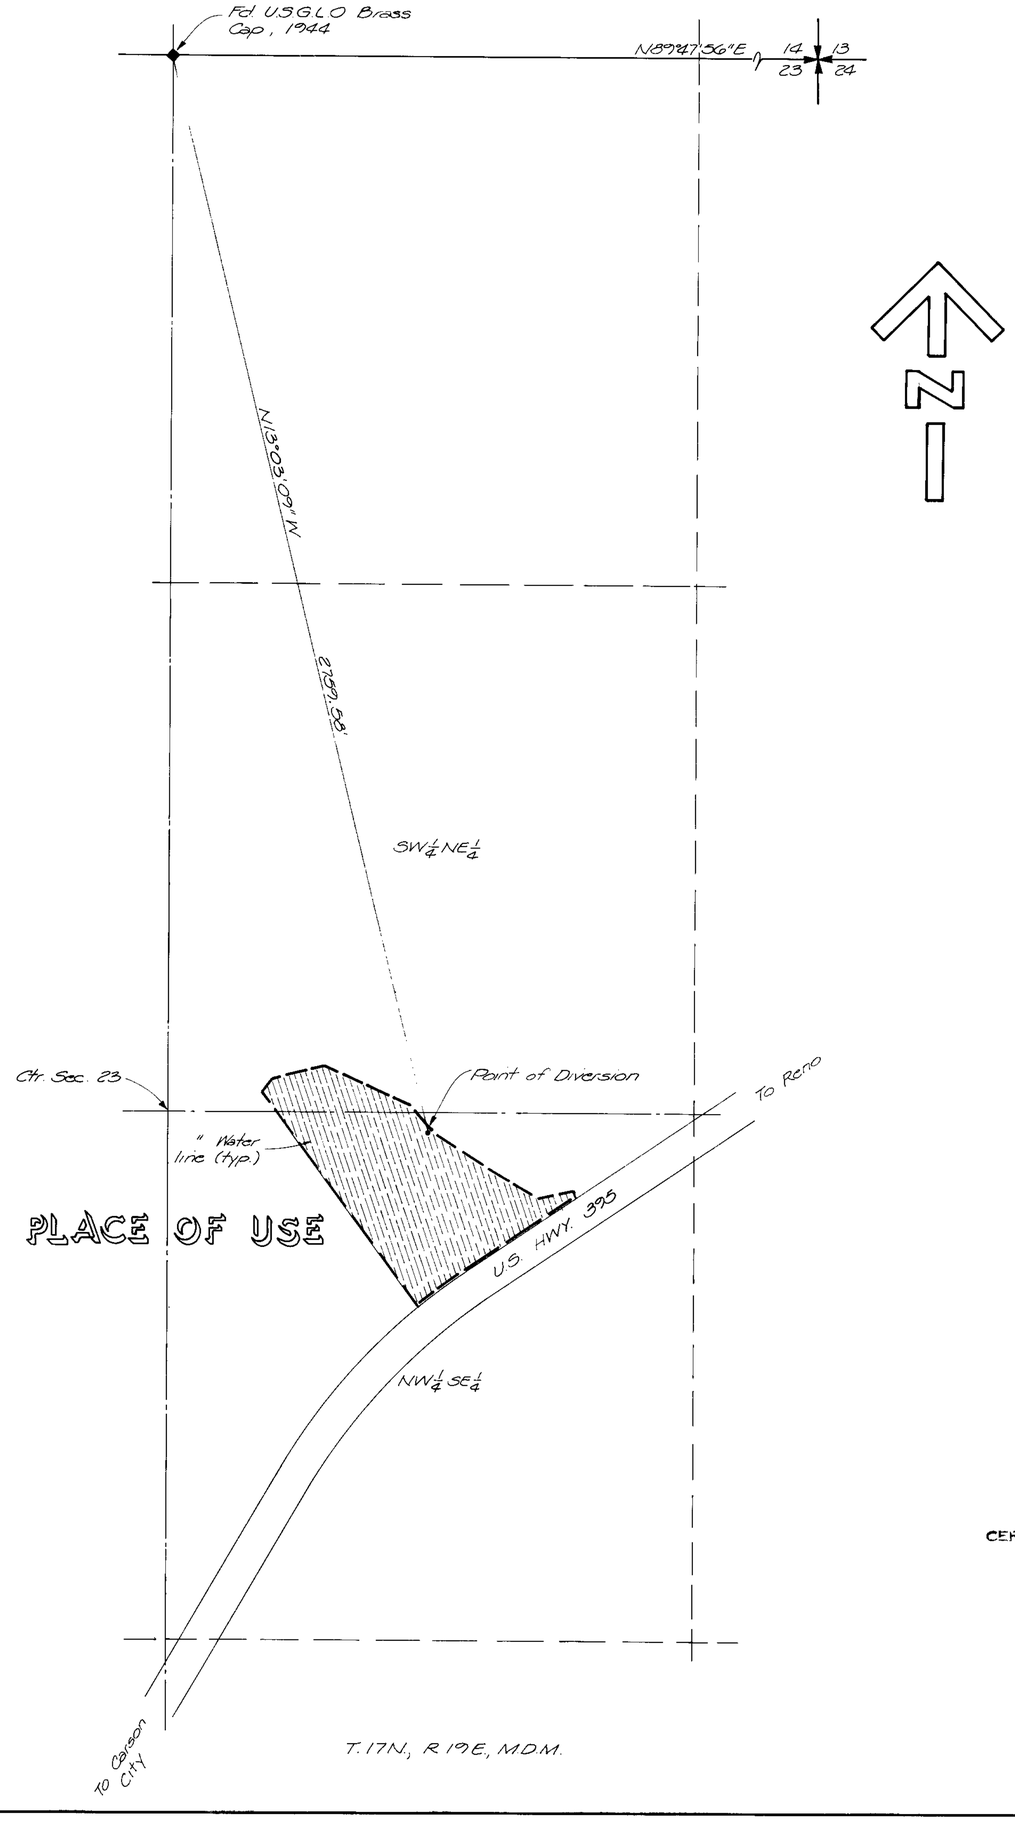

SECTION	SUBD.	TOWN	RANGE	ACREAGE	DESC. OF CULTURE
23	SW¼NE¼	17 N	19 E	0.65	Orchard
23	NW¼SE¼	17 N	19 E	3.9	Orchard

CULTURAL MAP TABULATION

Basis of Bearings: North line Sec. 23, T.17N., R19E., M.D.M. is N89°47'56"E as shown on Record of Survey File No. 341809 Records of Washoe County, Nevada.

STATE OF NEVADA
COUNTY OF WASHOE ss

I, Richard W. Arden, being first duly sworn, depose and say that this map has been correctly drawn to the designated scale from field notes of a survey made by me, or under my supervision and direction, between the 22nd day of August and the 3rd day of Sept, 1985; that it truly and correctly represents the proposed location and extent of the works used to divert water from an underground source in Washoe County, by Stephen N. Parker for irrigation and domestic purposes under application number 46246. That the point of diversion, the location, the size of the diverting channel, location and description of all measuring devices, the location and extent of lands owned or controlled by the applicant upon which water applied for under application no. 46246 is used, together with the area and kind of culture in each 40 acre subdivision, and the location and names of all other works or streams which are crossed by or connected with said works are fully and correctly designated thereon.

Richard W. Arden
Richard W. Arden
State Water Right Surveyor No. 307

Subscribed and sworn to before me this 5th day of Sept, 1985.

Laurie Ann Arden
Notary Public

LAURIE ANN ARDEN

Scale: 1" = 200'

200' 0 200' 400' 600'

CERTIFICATE No. 11578 ISSUED 9-18-86

MAP TO ACCOMPANY
PROOF OF BENEFICIAL USE
UNDER APPLICATION NO. 46246
FOR IRRIGATION & DOMESTIC PURPOSES
BY STEPHEN N. PARKER
FROM AN UNDERGROUND SOURCE
IN WASHOE COUNTY, NEVADA

FILED
SEP 05 1985
STATE ENGINEER'S OFFICE

SEA ENGINEERS/PLANNERS
950 INDUSTRIAL WAY
SPARKS, NEVADA

JOB NO. 316-1-826
DATE Sept. '85
DR. MCW

K+E PHOENIX TRACING CLOTH

71863 64426 62289 46246