CULTURE MAP TABULATION

SECTION	SUBDIVISION	TOWNSHIP	RANGE	ACREAGE	DESCRIPTION OF CULTURE	DATE OF 1ST CULTURE
17	NE1/4 SW1/4	19 N.	63 E.	12.36 Acres	PASTURE GRASSES	
17	NW1/4 SE1/4	19 N.	63 E.	40.92 Acres	PASTURE GRASSES	
17	SW1/4 NE1/4	19 N.	63 E.	23.09 Acres	PASTURE GRASSES	
		TOTAL ACREAGE		76.37 ACRES		

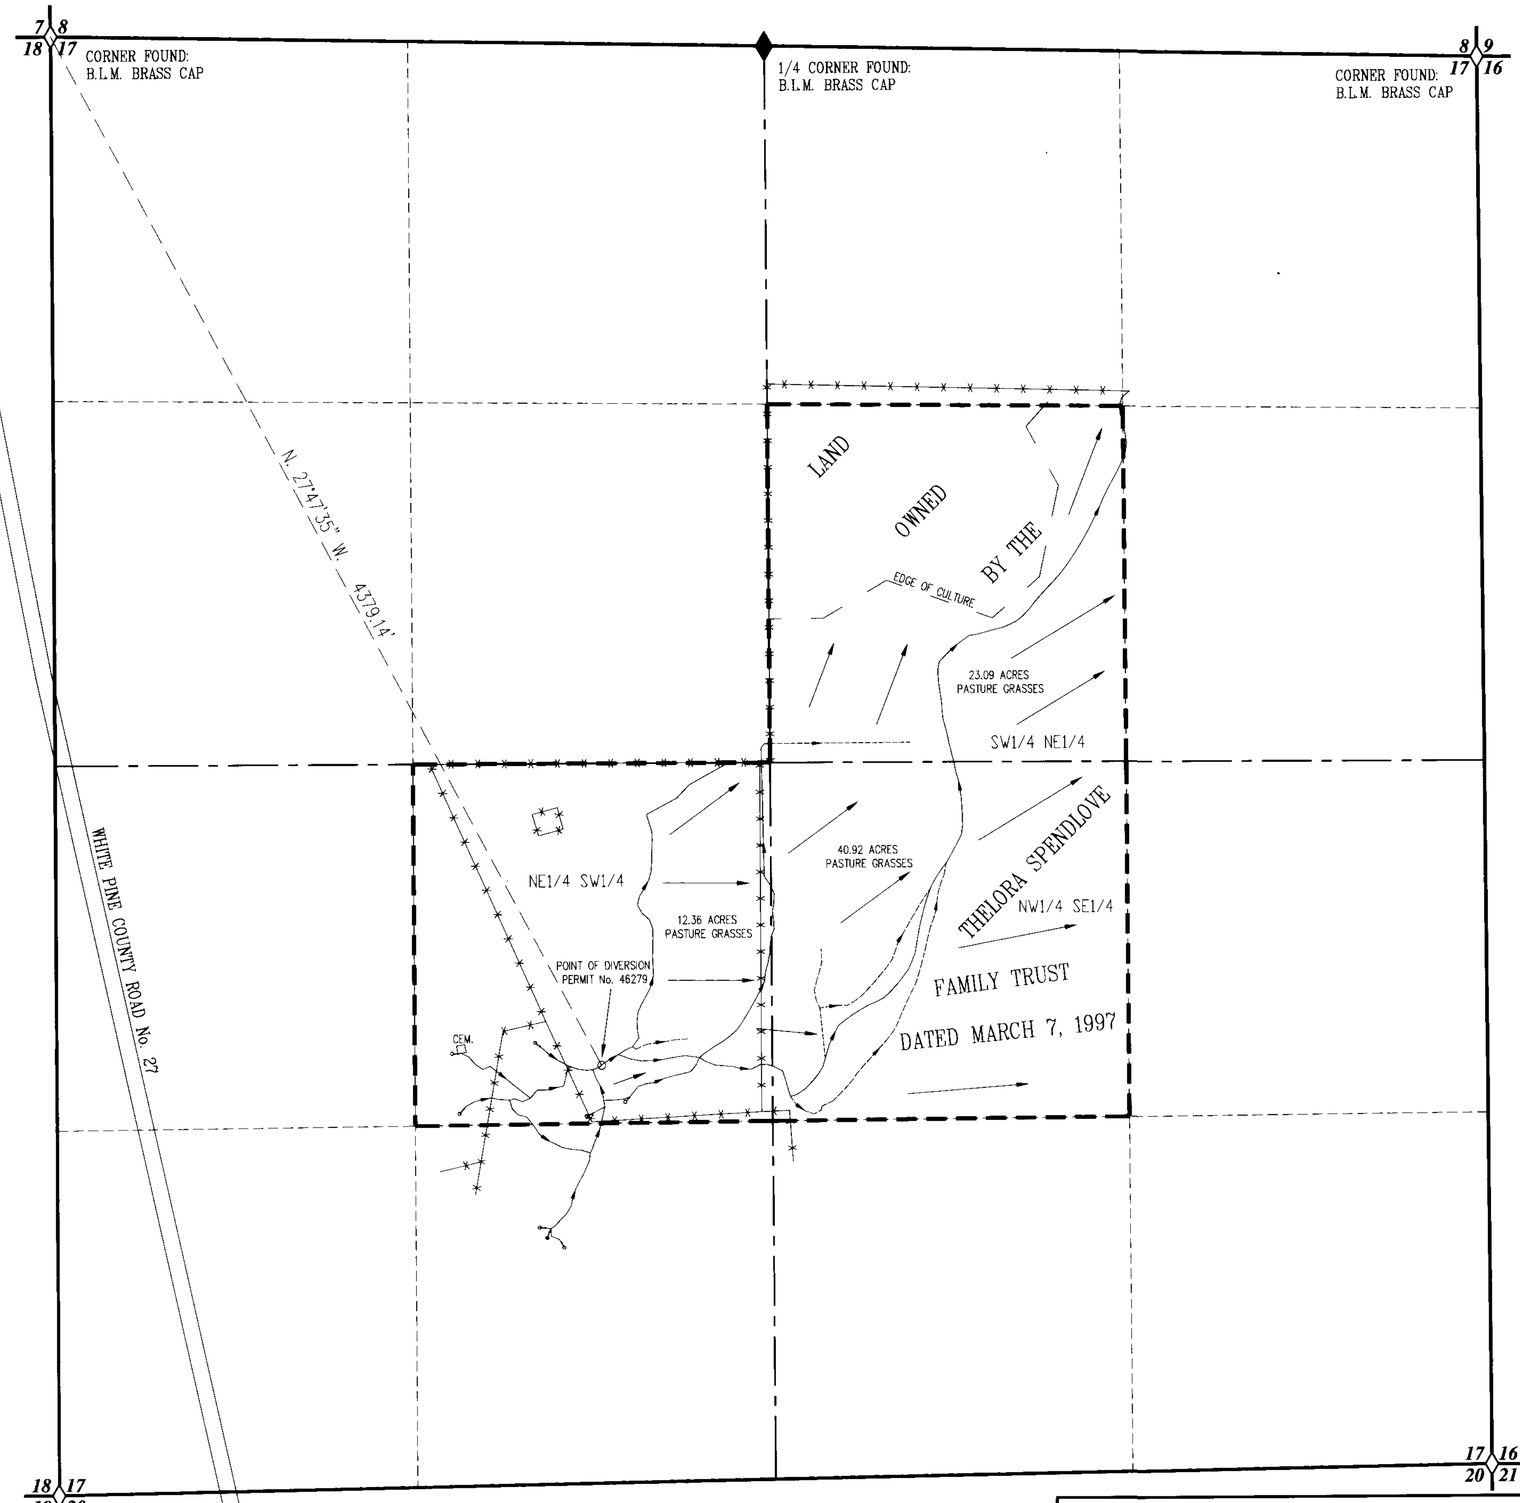

BASIS OF BEARING
BY SOLAR OBSERVATION

STATE OF NEVADA
County of White Pine } ss.

I, Dean G. Neubauer, being first duly sworn, depose and say that this map, consisting of one sheet, has been correctly drawn to the designated scale from field notes of a survey made under my supervision and direction between the 19th day of May, 1998 and the 22nd day of May, 1998; that it truly and correctly represents the proposed location and extent of the works used to divert water from Rock House Springs No. 2 in White Pine County, by The Thelora Spendlove Family Trust dated March 7, 1997 for Irrigation and Domestic purposes under Permit No. 46279. That the point of diversion, the location, size of the diverting channel or other conduit, location and description measuring devices, the location and extent of lands owned or controlled by the applicant upon which water applied for under Permit No. 46279 is used together with the area and kind of culture in each 40-acre subdivision, and the location and names of all other works or streams which are crossed by or connected with said works are fully and correctly designated thereon.

Dean Neubauer
State Water Right Surveyor No. 917

PROFESSIONAL LAND SURVEYOR
DEAN NEUBAUER
5-27-98
No. 9392
STATE OF NEVADA

Subscribed and sworn to before me this 28 day of May, 1998.

Marcia Forman
Notary Public in and for White Pine County, Nevada.

MARCIA FORMAN
Notary Public - State of Nevada
Appointment Recorded in White Pine County
No.: 94-0717-17 - Expires Feb. 18, 2002

0 300 600 900 1200
SCALE 1" = 300'

JOB #9805032W

BFI BOUNDY & FORMAN, INC.
CIVIL ENGINEERS, LAND AND WATER RIGHTS SURVEYORS
P.O. Box 150, ELY, NEVADA, 89301, (702)289-8835
May, 1998

T.19 N., R.63 E., M.D.B. & M.

46279 CERTIFICATE No. 15004 ISSUED 09-04-98

STATE ENGINEER'S USE

FILED
MAY 28 1998
STATE ENGINEER'S OFFICE

MAP TO ACCOMPANY PROOF OF BENEFICIAL USE UNDER PERMIT No. 46279

FOR IRRIGATION & DOMESTIC

BY **The Thelora Spendlove Family Trust dated March 7, 1997**

FROM Rock House Springs No. 2

IN White Pine County, Nevada

CERT #
15004

46279